

2" x 2" HUB & TACK

135'

134.14'

A.C. PAVEMENT

550 GAL. WASTE OIL TANK

8' x 17' TRASH ENCLOSURE

41'-0"

3'-4"

4'-0"

A.C. DISCONN

5V


3/4" Air

PLANTER

DRINKING FOUNT



2" x 2" HUB & TACK

3'-4" X 3'-4" CONC SLAB
FOR TELEPHONE BOOTH
EL 4.42

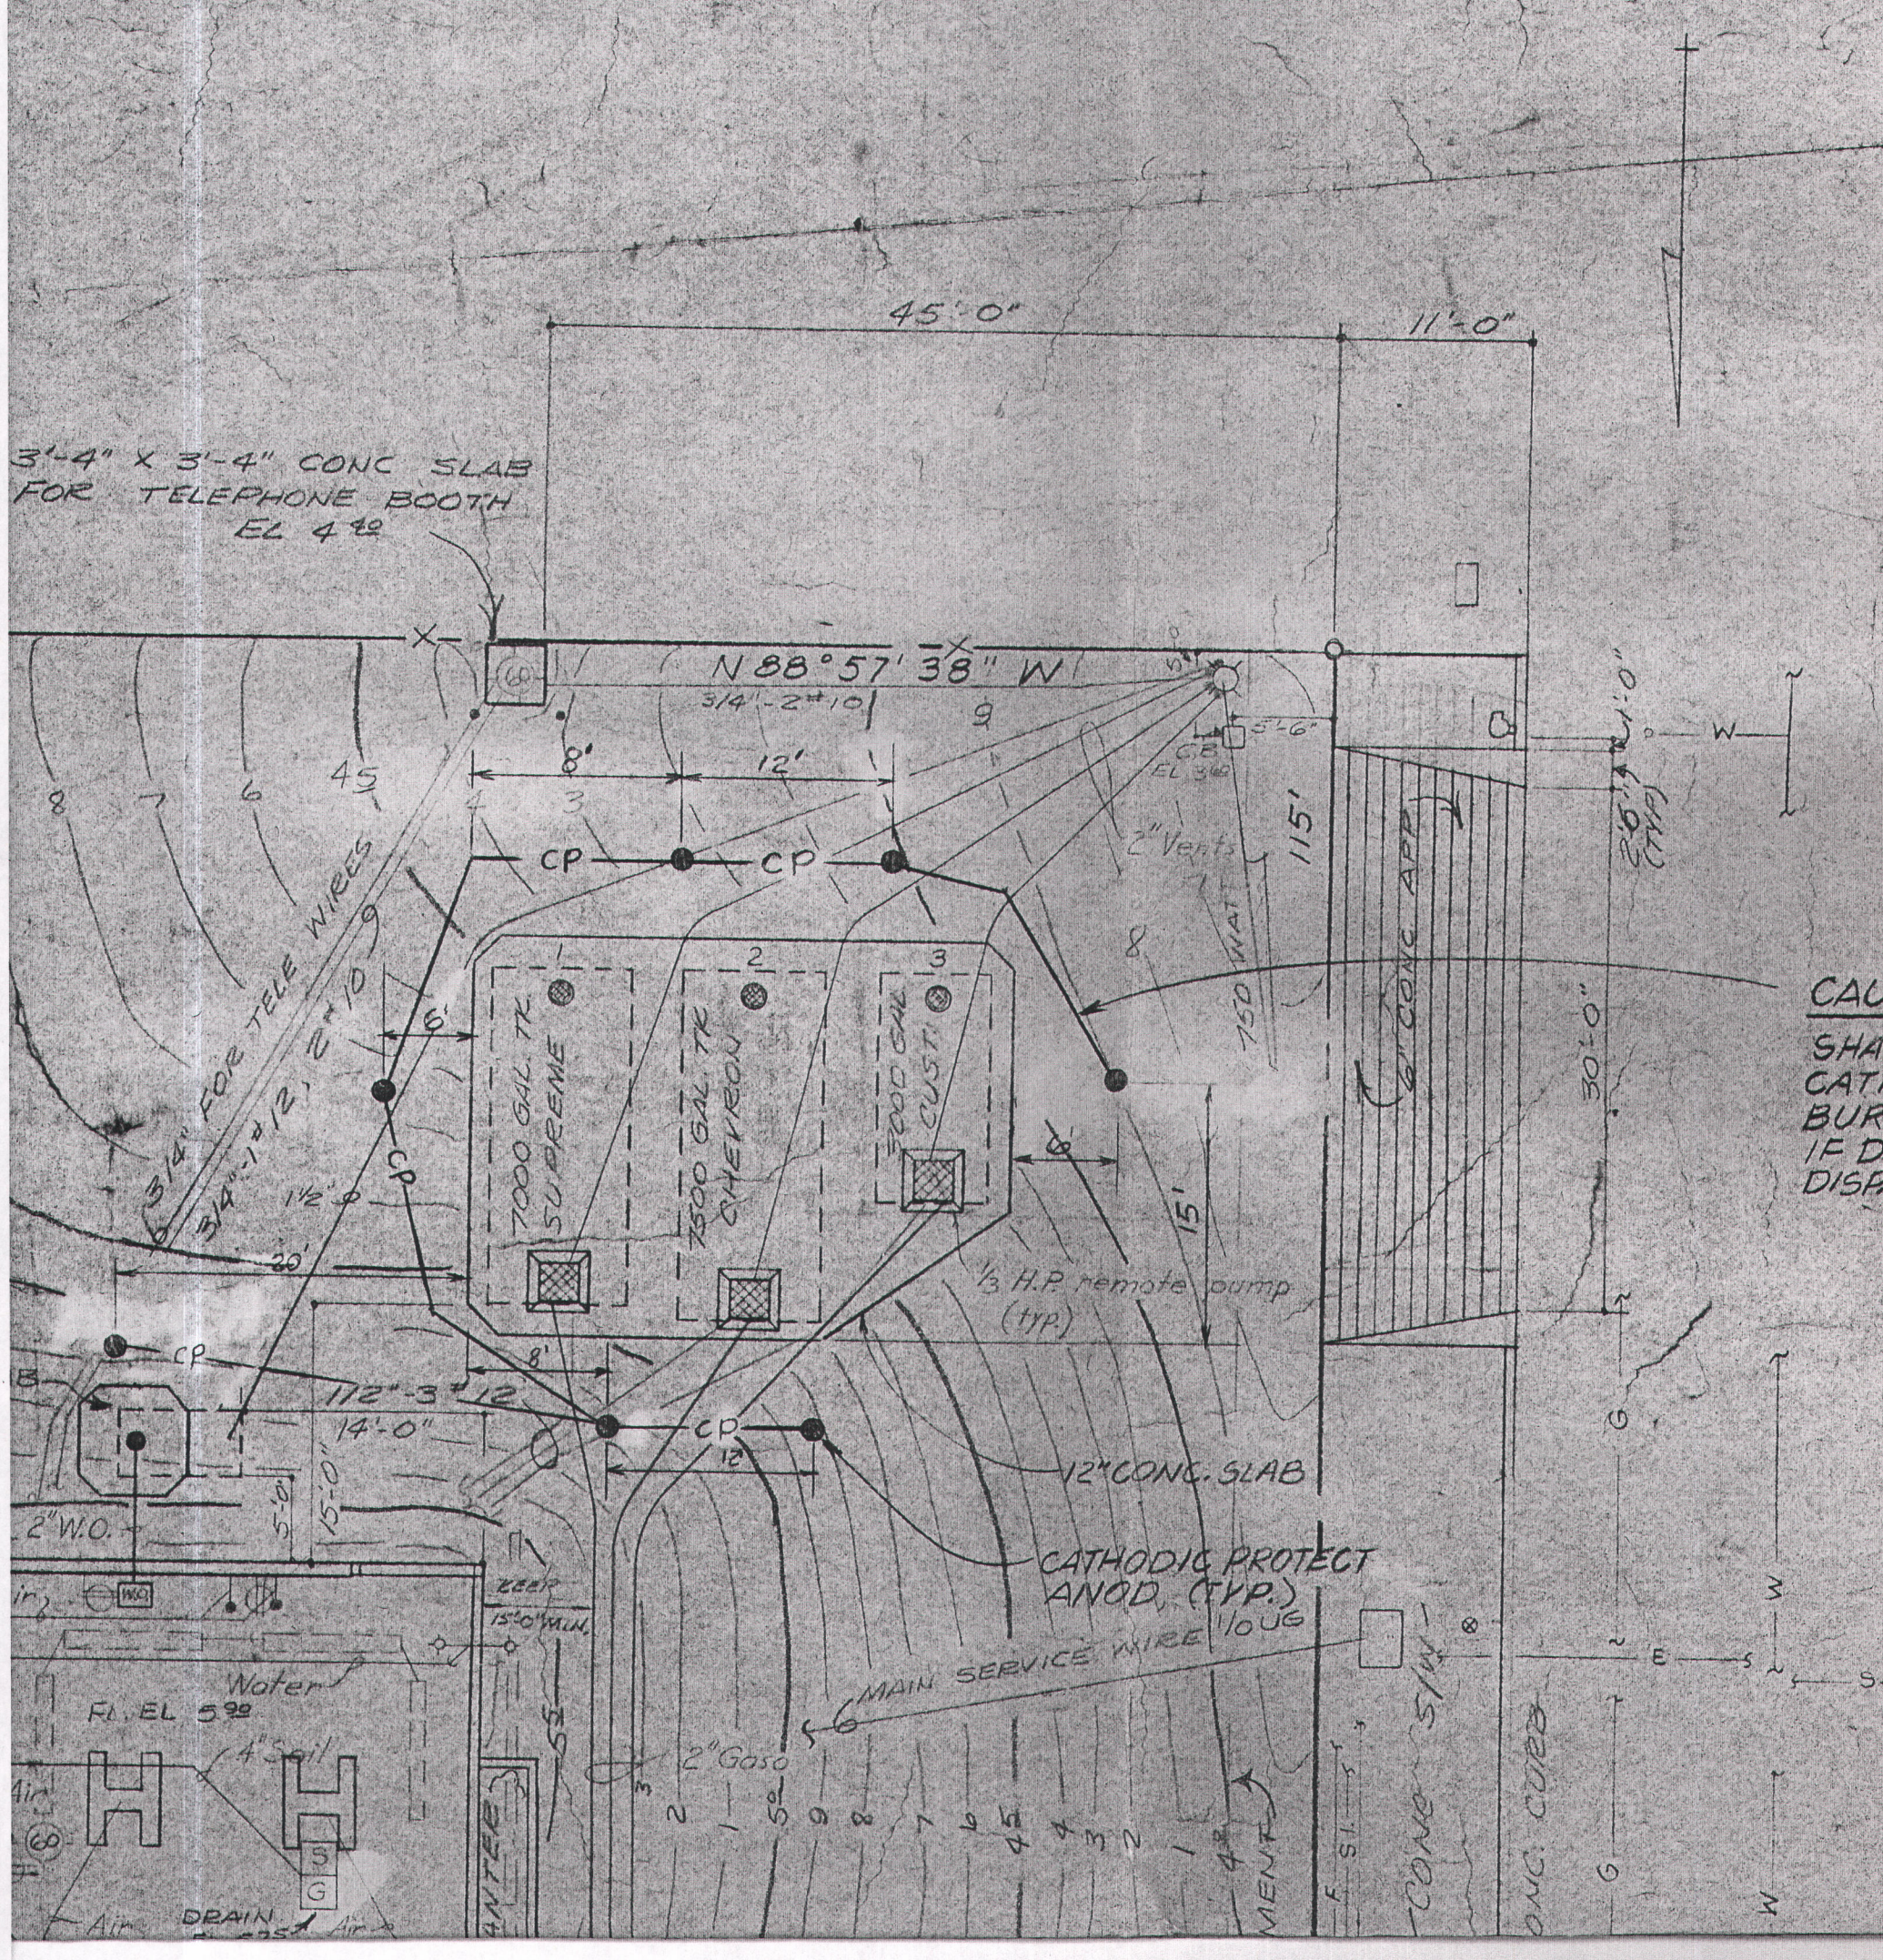


CAUTION
SHALL
CATH
BURI
IF DA
DISPA

11'-0"

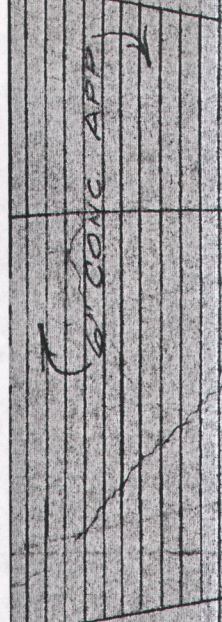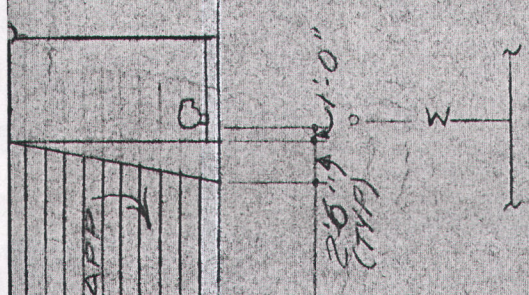

ECT
CONE SW-
ONE CURB


30'-0"

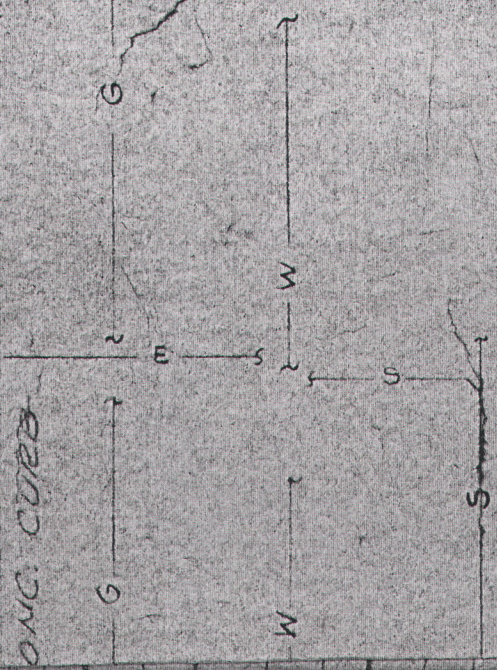


CAUTION
SHALLOW UNDERGROUND
CATHODIC PROTECTION CABLES.
BURIAL DEPTH 3-5 INCHES.
IF DAMAGED REPORT TO MAINTENANCE
DISPATCH IMMEDIATELY

DRIVE

E

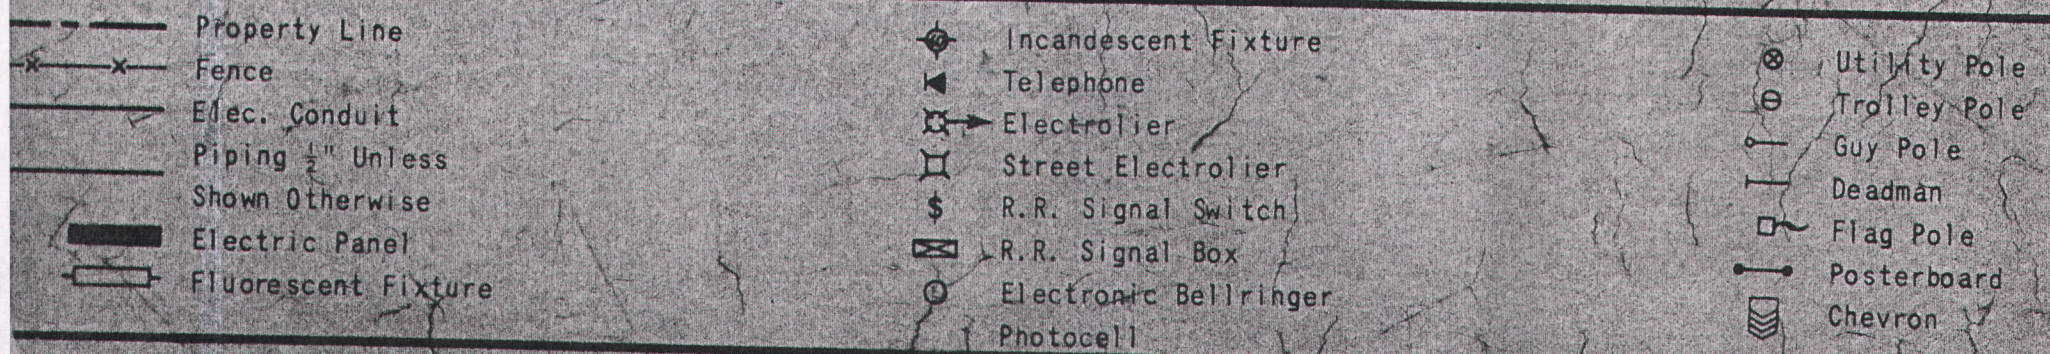

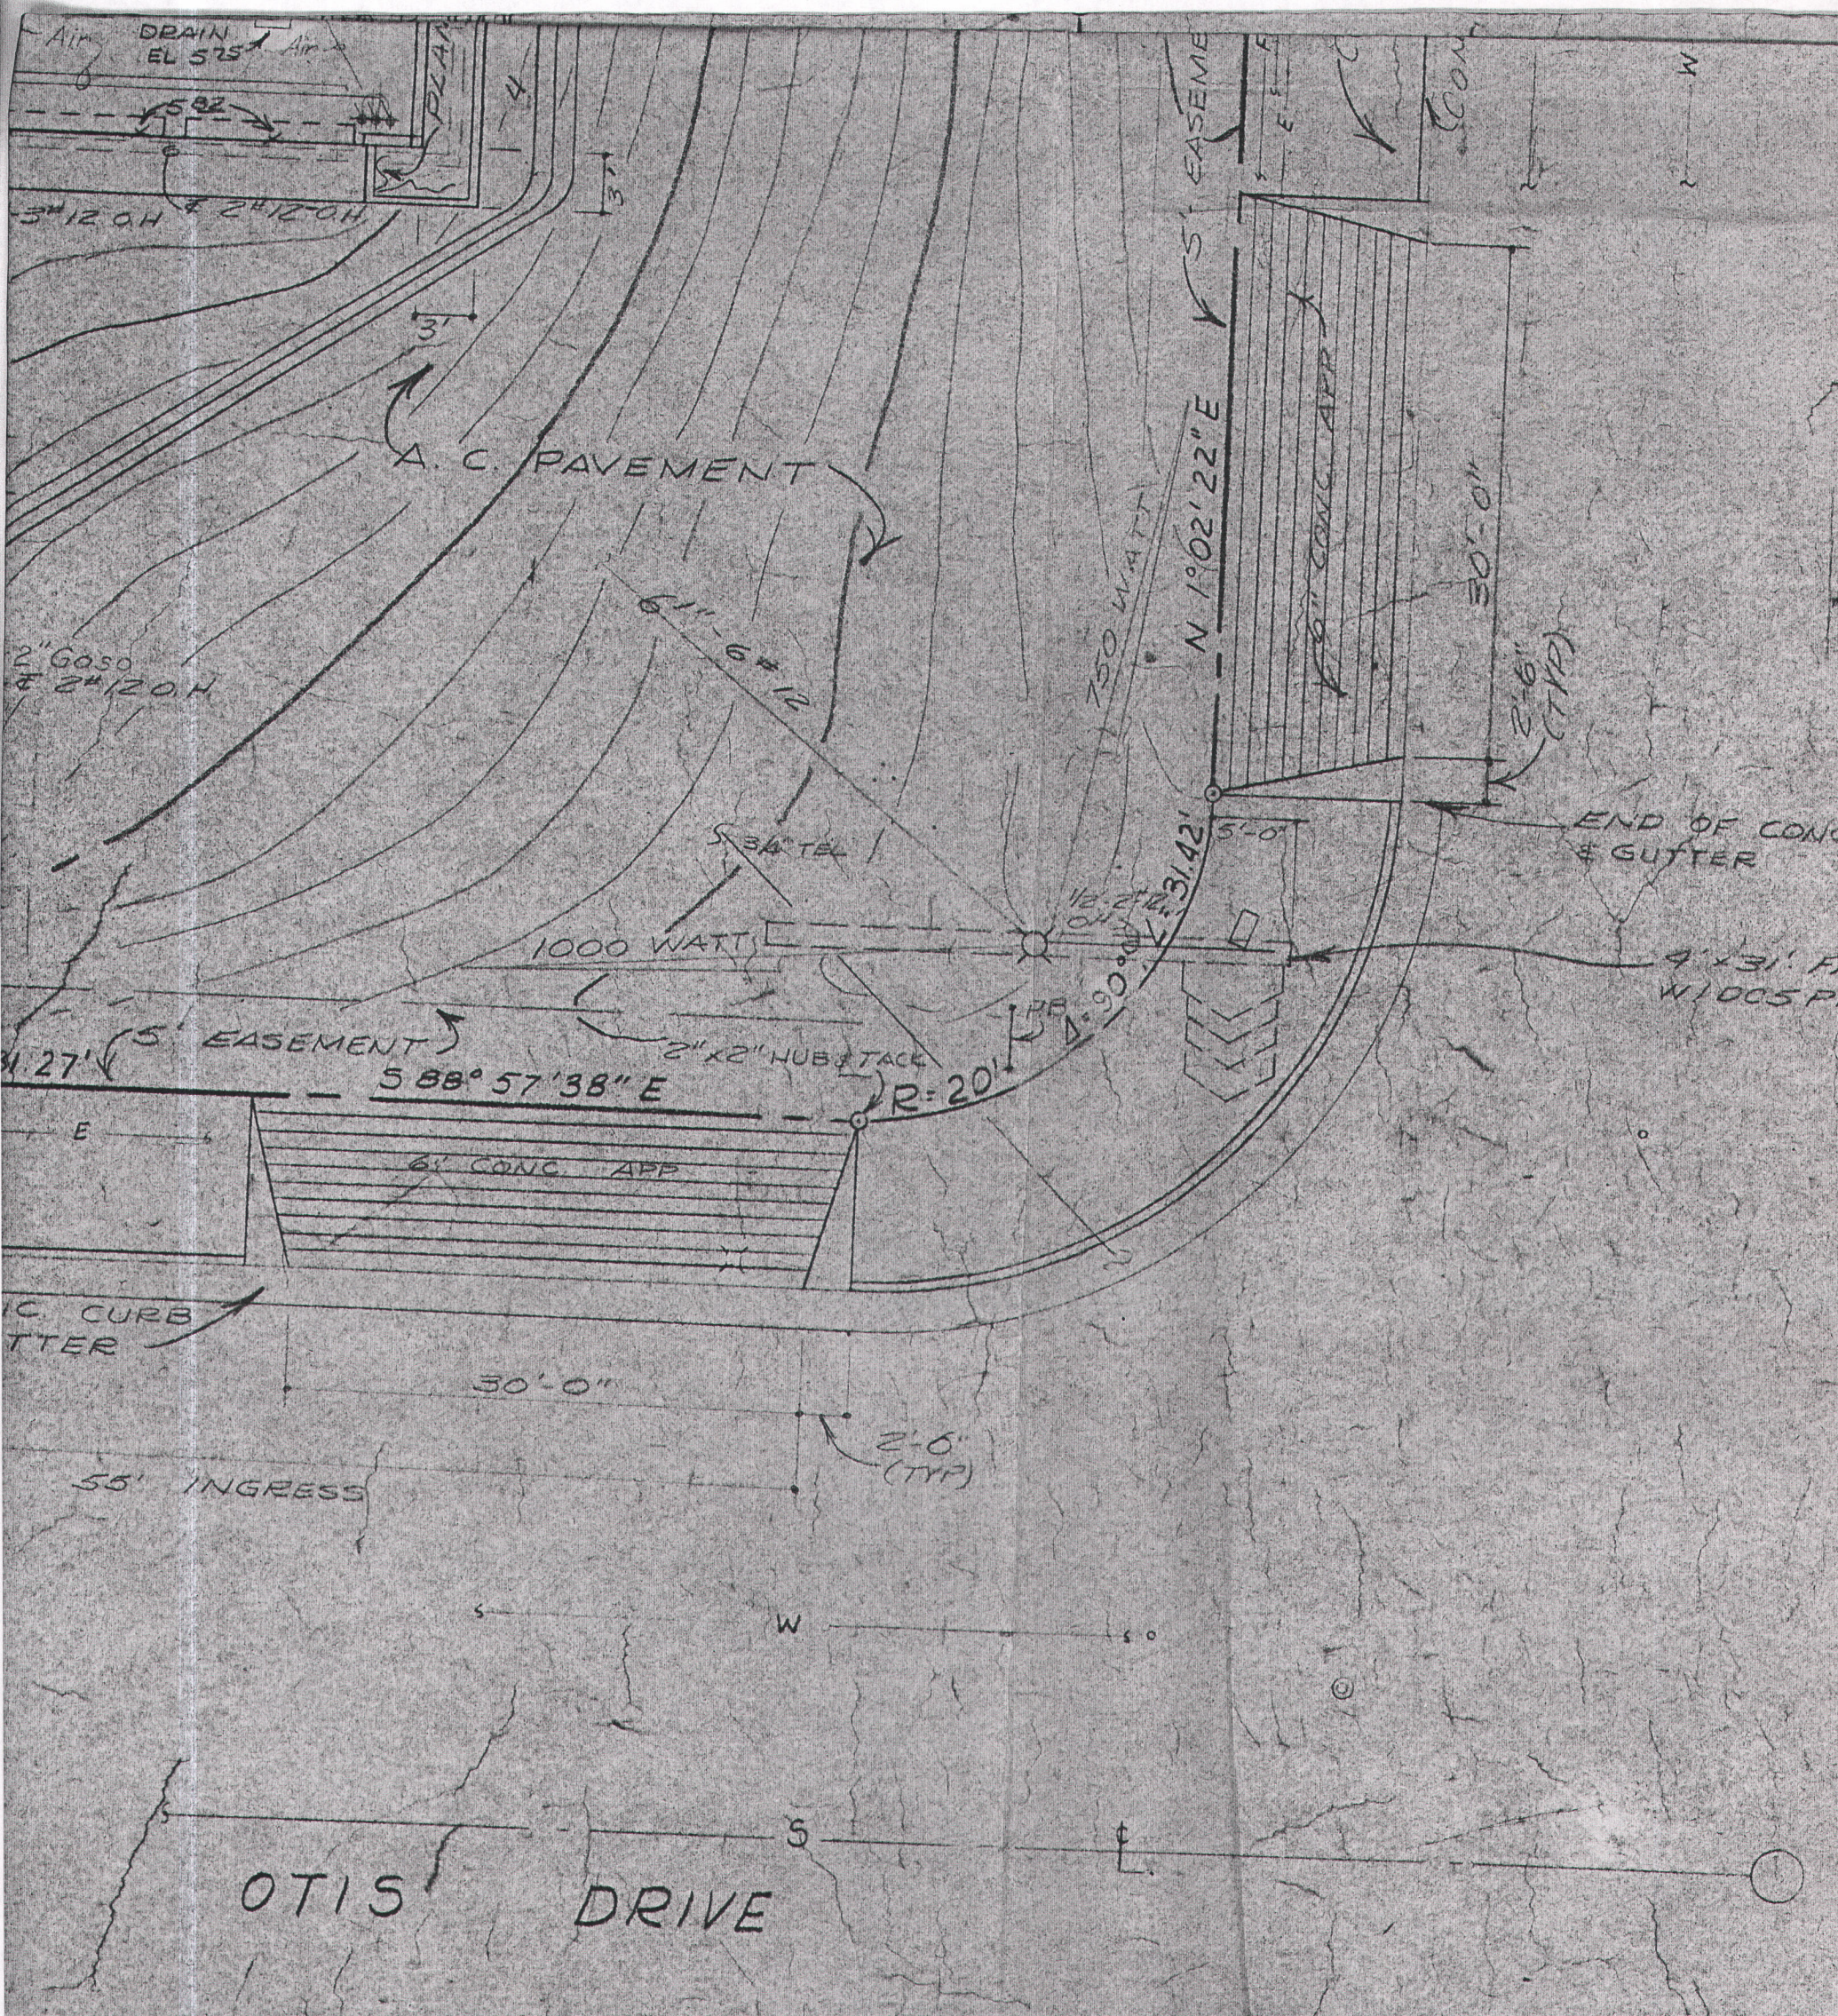

- | | | |
|------------------|-----------------------|----------------|
| ○ Tree | ○ Valve | SW Stop & Was |
| ■ Access Pit | W Water Meter | PM Product Ma |
| ● FNI Box | F Floor Drain | AC Air Compre |
| ○ Manhole | D Wash Drain | B Blowoff Mu |
| ◆ Sign | SG Sand & Grease Trap | L Lube Grease |
| ▼ Traffic Signal | CB Catch Basin | H Heater |
| ○ Fire Hydrant | WO Waste Oil Sum | OR Overhead Re |

WESTLINE

END OF CONC CURB
& GUTTER

4' x 31' FIN SIGN
W1005 PF

SW Stop & Waste Pit

PM Product Manifold

AC Air Compressor & Tank

BM Blowoff Muffler

LG Lube Grease Bbls.

H Heater

OR Overhead Reel

LC Lift Controls

AM Air Manifold

SC Stub Up & Cap

AO Air Outlet

HB Hose Bibb

AWD Air & Water Dispenser & Cash Box

AWD Air & Water Dispenser

CATHODIC PROTE

NEW USED BRICK

ADDITIONAL

TRASH ENCLOS

WAS CONSTRUCTION

REVISION

2150 west w
hayward, ca 9