



PARK STREET

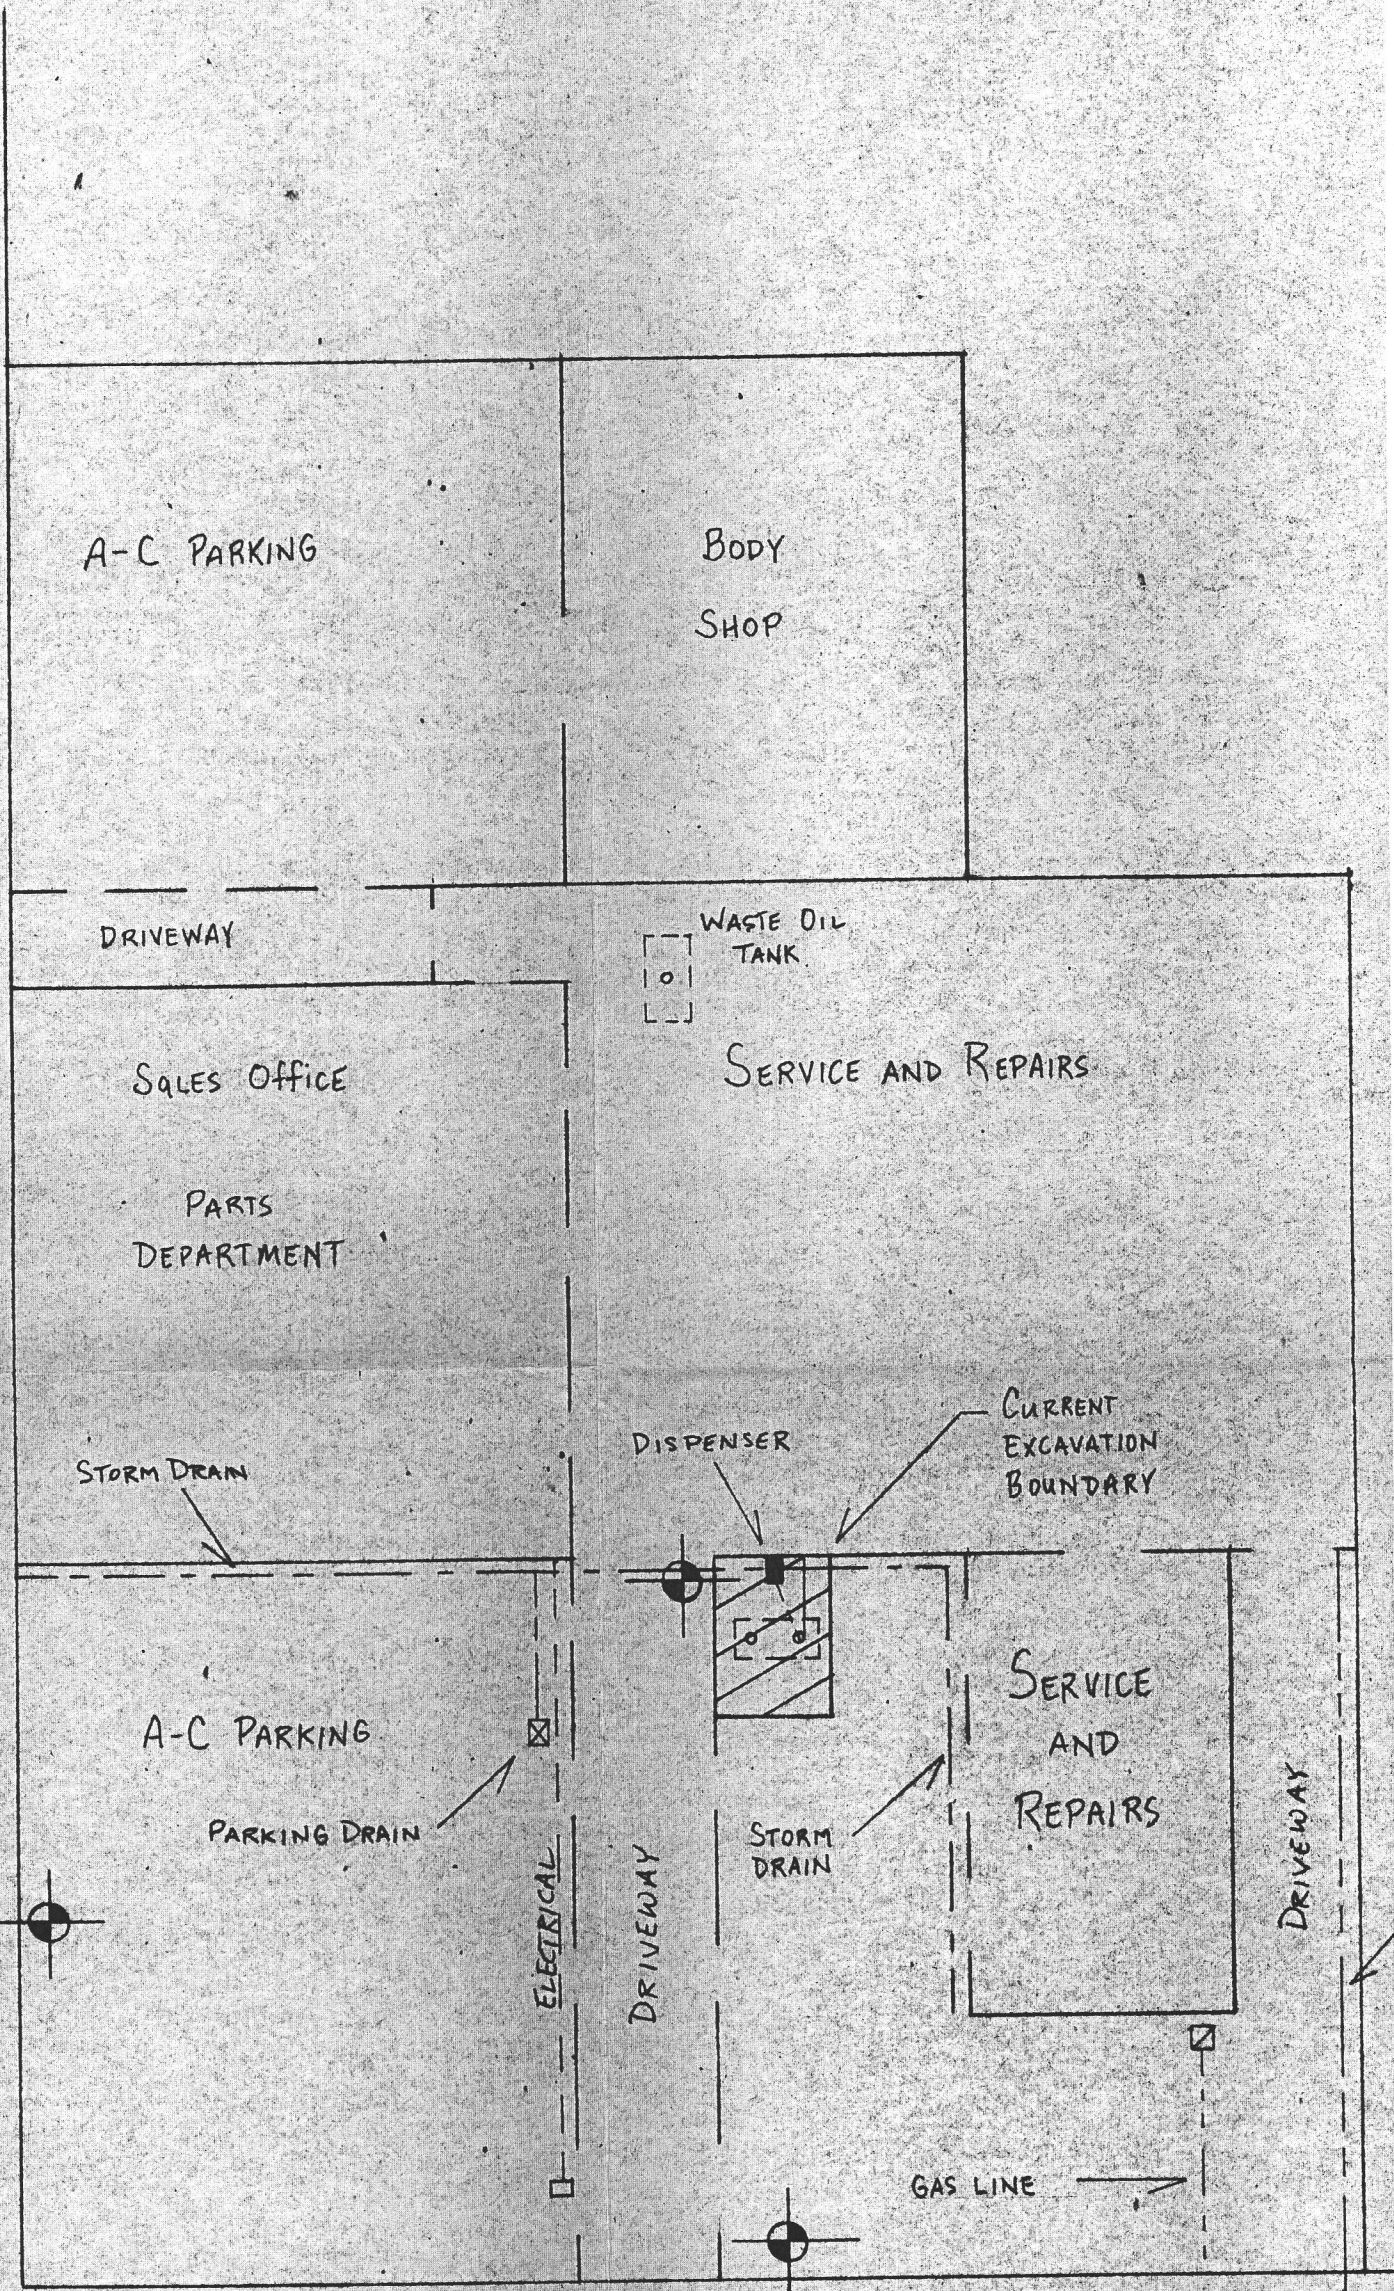

BUENA VISTA AVE.

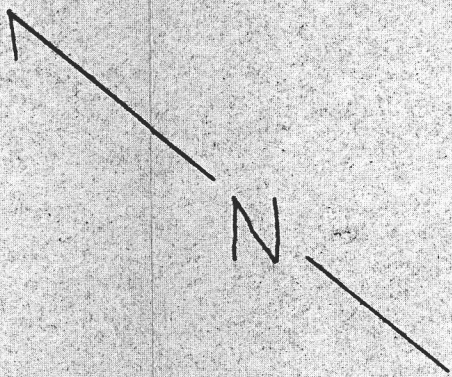

ELECTRICAL & TELEPHONE
(ABOVEGROUND)

EXPLANATION

⊙ MONITORING WELL

PLOT PLAN		PROJECT No. 109001
SCALE: 1" = 20'	APPROVED BY: MY	DRAWN BY: CNC
DATE: APRIL 6, 1990		REVISED:
TOM EDWARDS & ASSOCIATES		
CAVANAUGH MOTORS, 1700 PARK ST, ALAMEDA, CA		DRAWING NUMBER: PLATE 1

CURBLINE

517

N 33° 30' E 200.00

49.08

2041 876
2033 189

WELL - 4
EL - 16.391

BRICK WALL

2049 700
2007 717

P A R K I N G

BORING EB 3

WELL - 5 (PROPOSED)

BORING EB 2

5171

BORING EB 1

1969 247
2081 566

5247

WELL - 1
EL - 16.386

2016 458
2105 350

WELL - 2
EL - 16.726

SAMPLE WEST - 1

BORING EB 4

SAMPLE SOUTH - 1

WELL - 6 (PROPOSED)

SOIL PILE

2006 045
2134 708

D R I V E W A Y

N 33° 12' 10" E 150.00

TREE




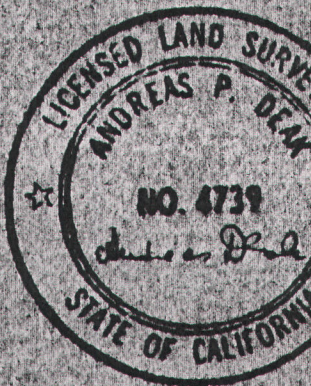


FIGURE 3

SITE PLOT PLAN

FOR THG ENVIRONMENTAL, INC.
13908 SAN PABLO AV. SUITE 101, SAN PABLO CA
BY ANDREAS DEAK
2146 BUENA VISTA AV ALAMEDA
LOTS 1 & 2, PORTION OF 4.7 BLOCK E OF
ALAMEDA STATION HOMESTEAD TRACT (DE PT PAGE 60)

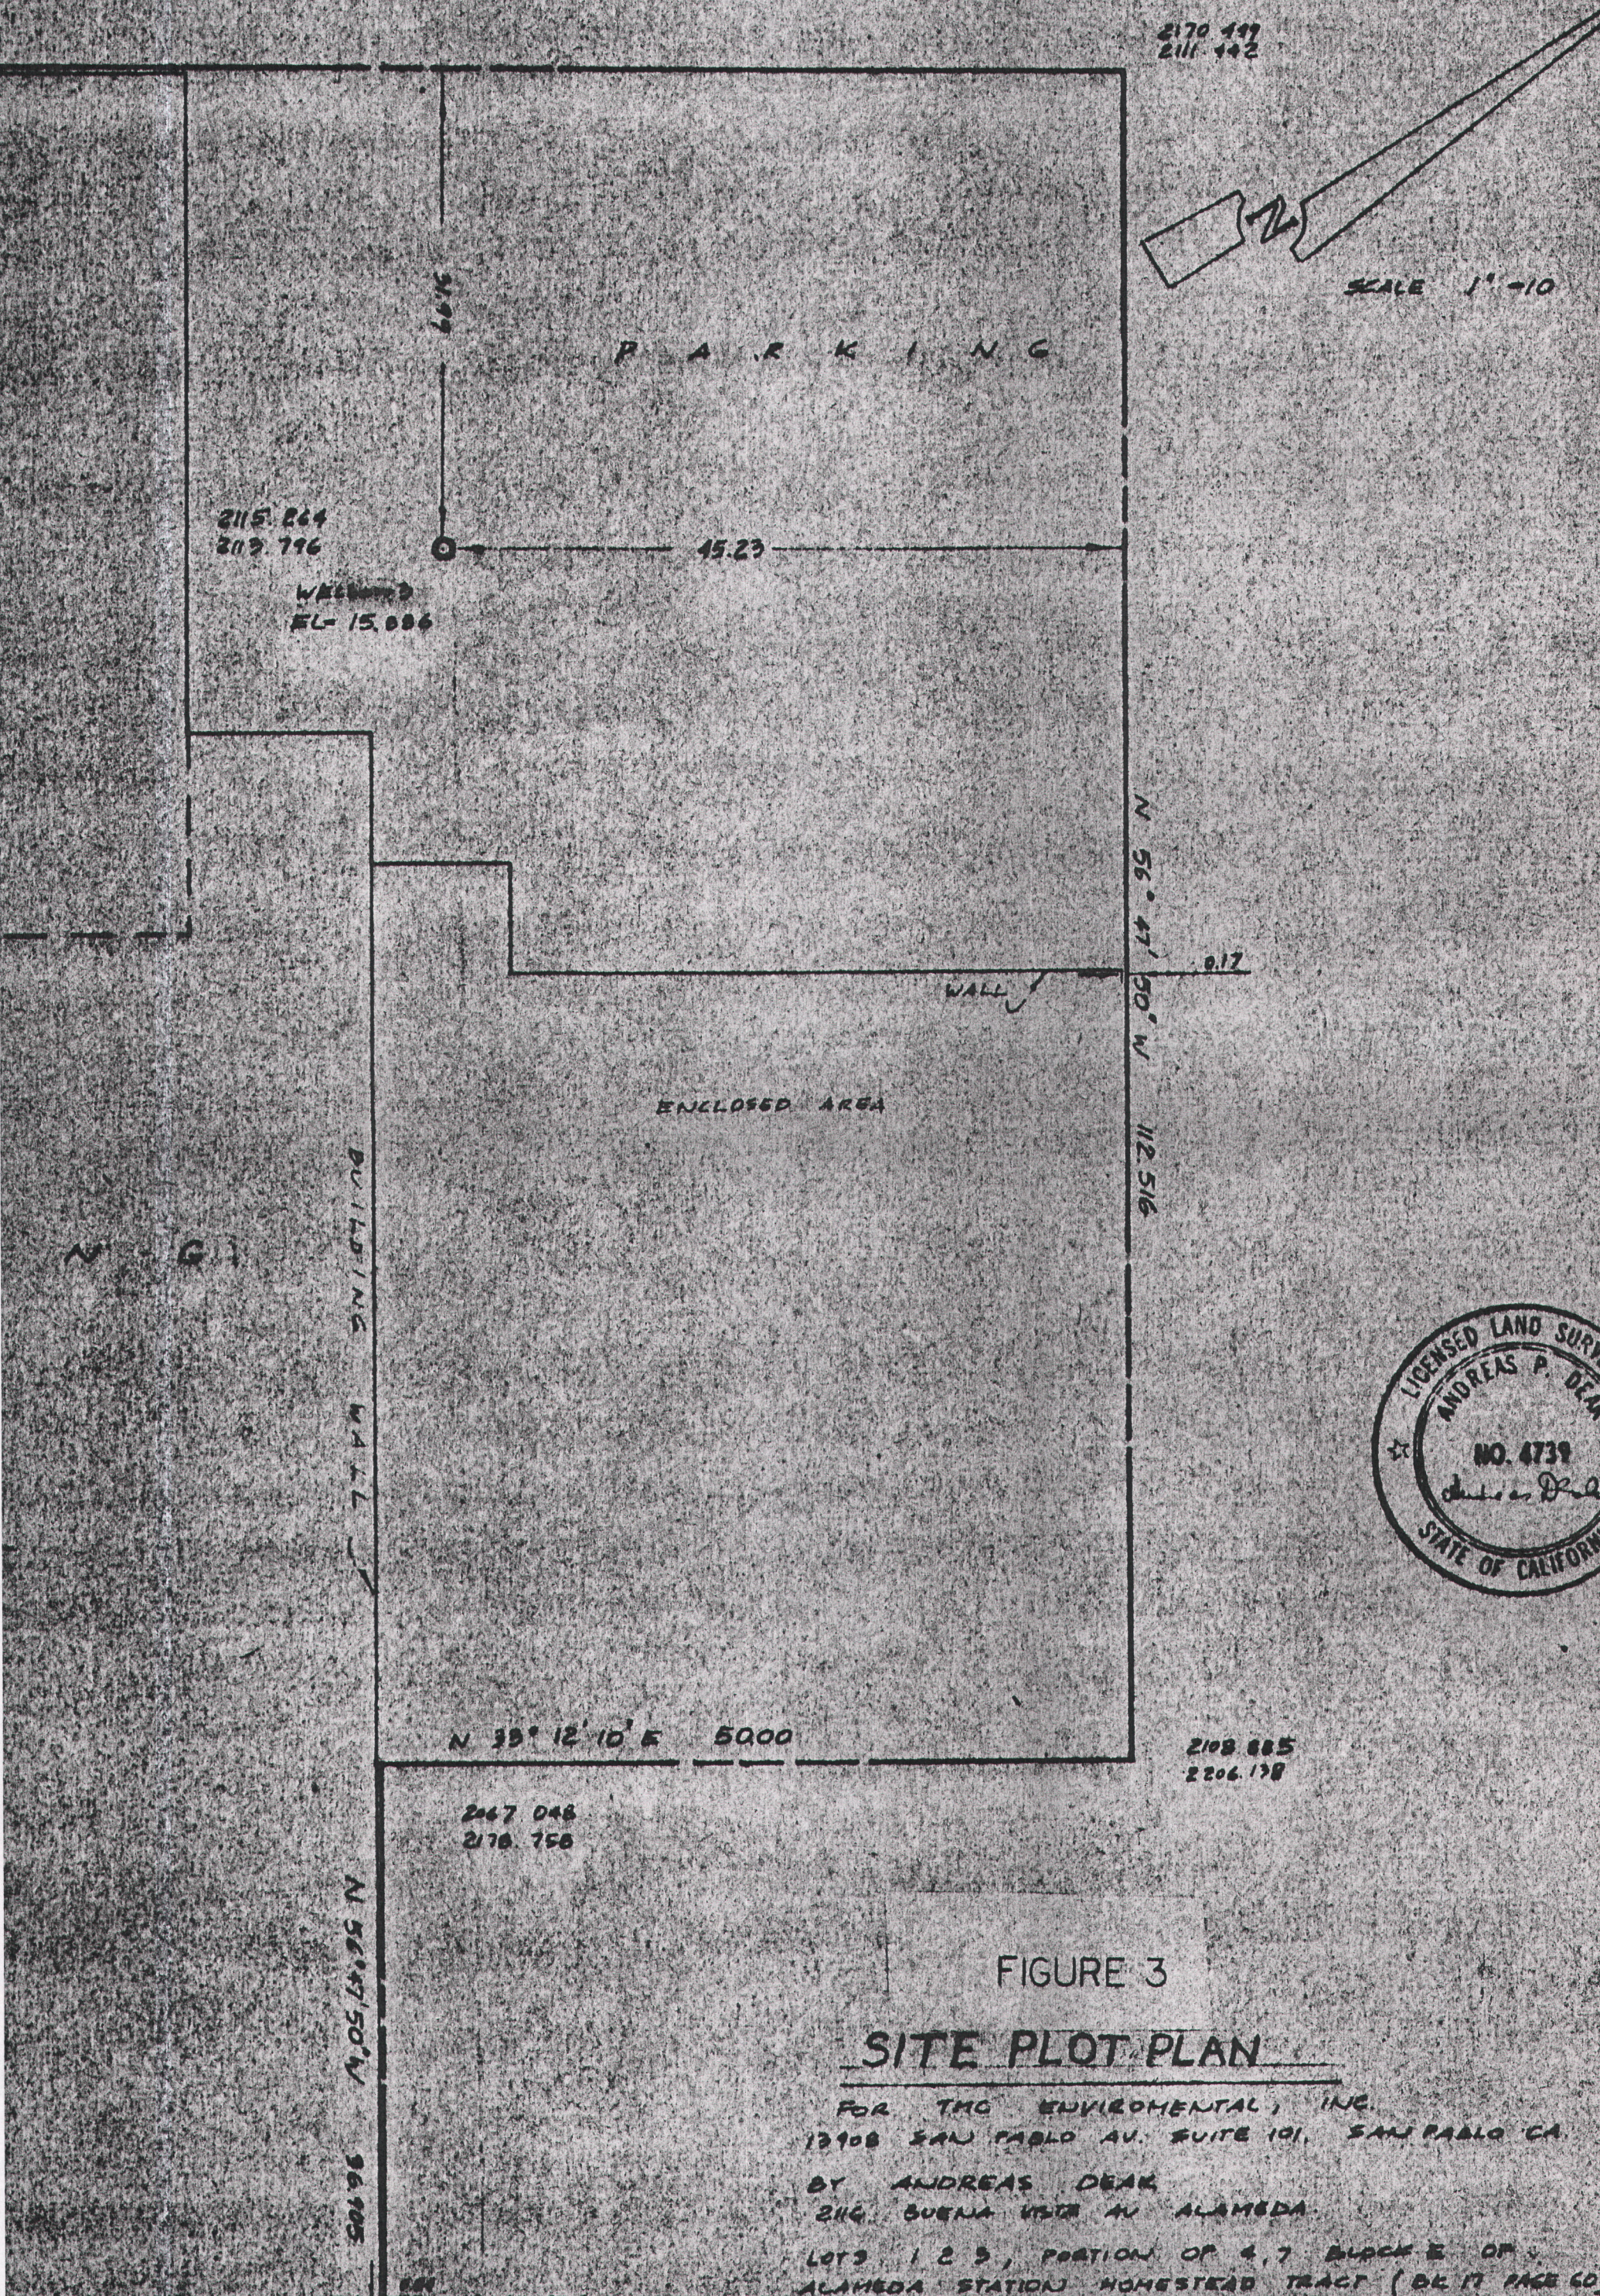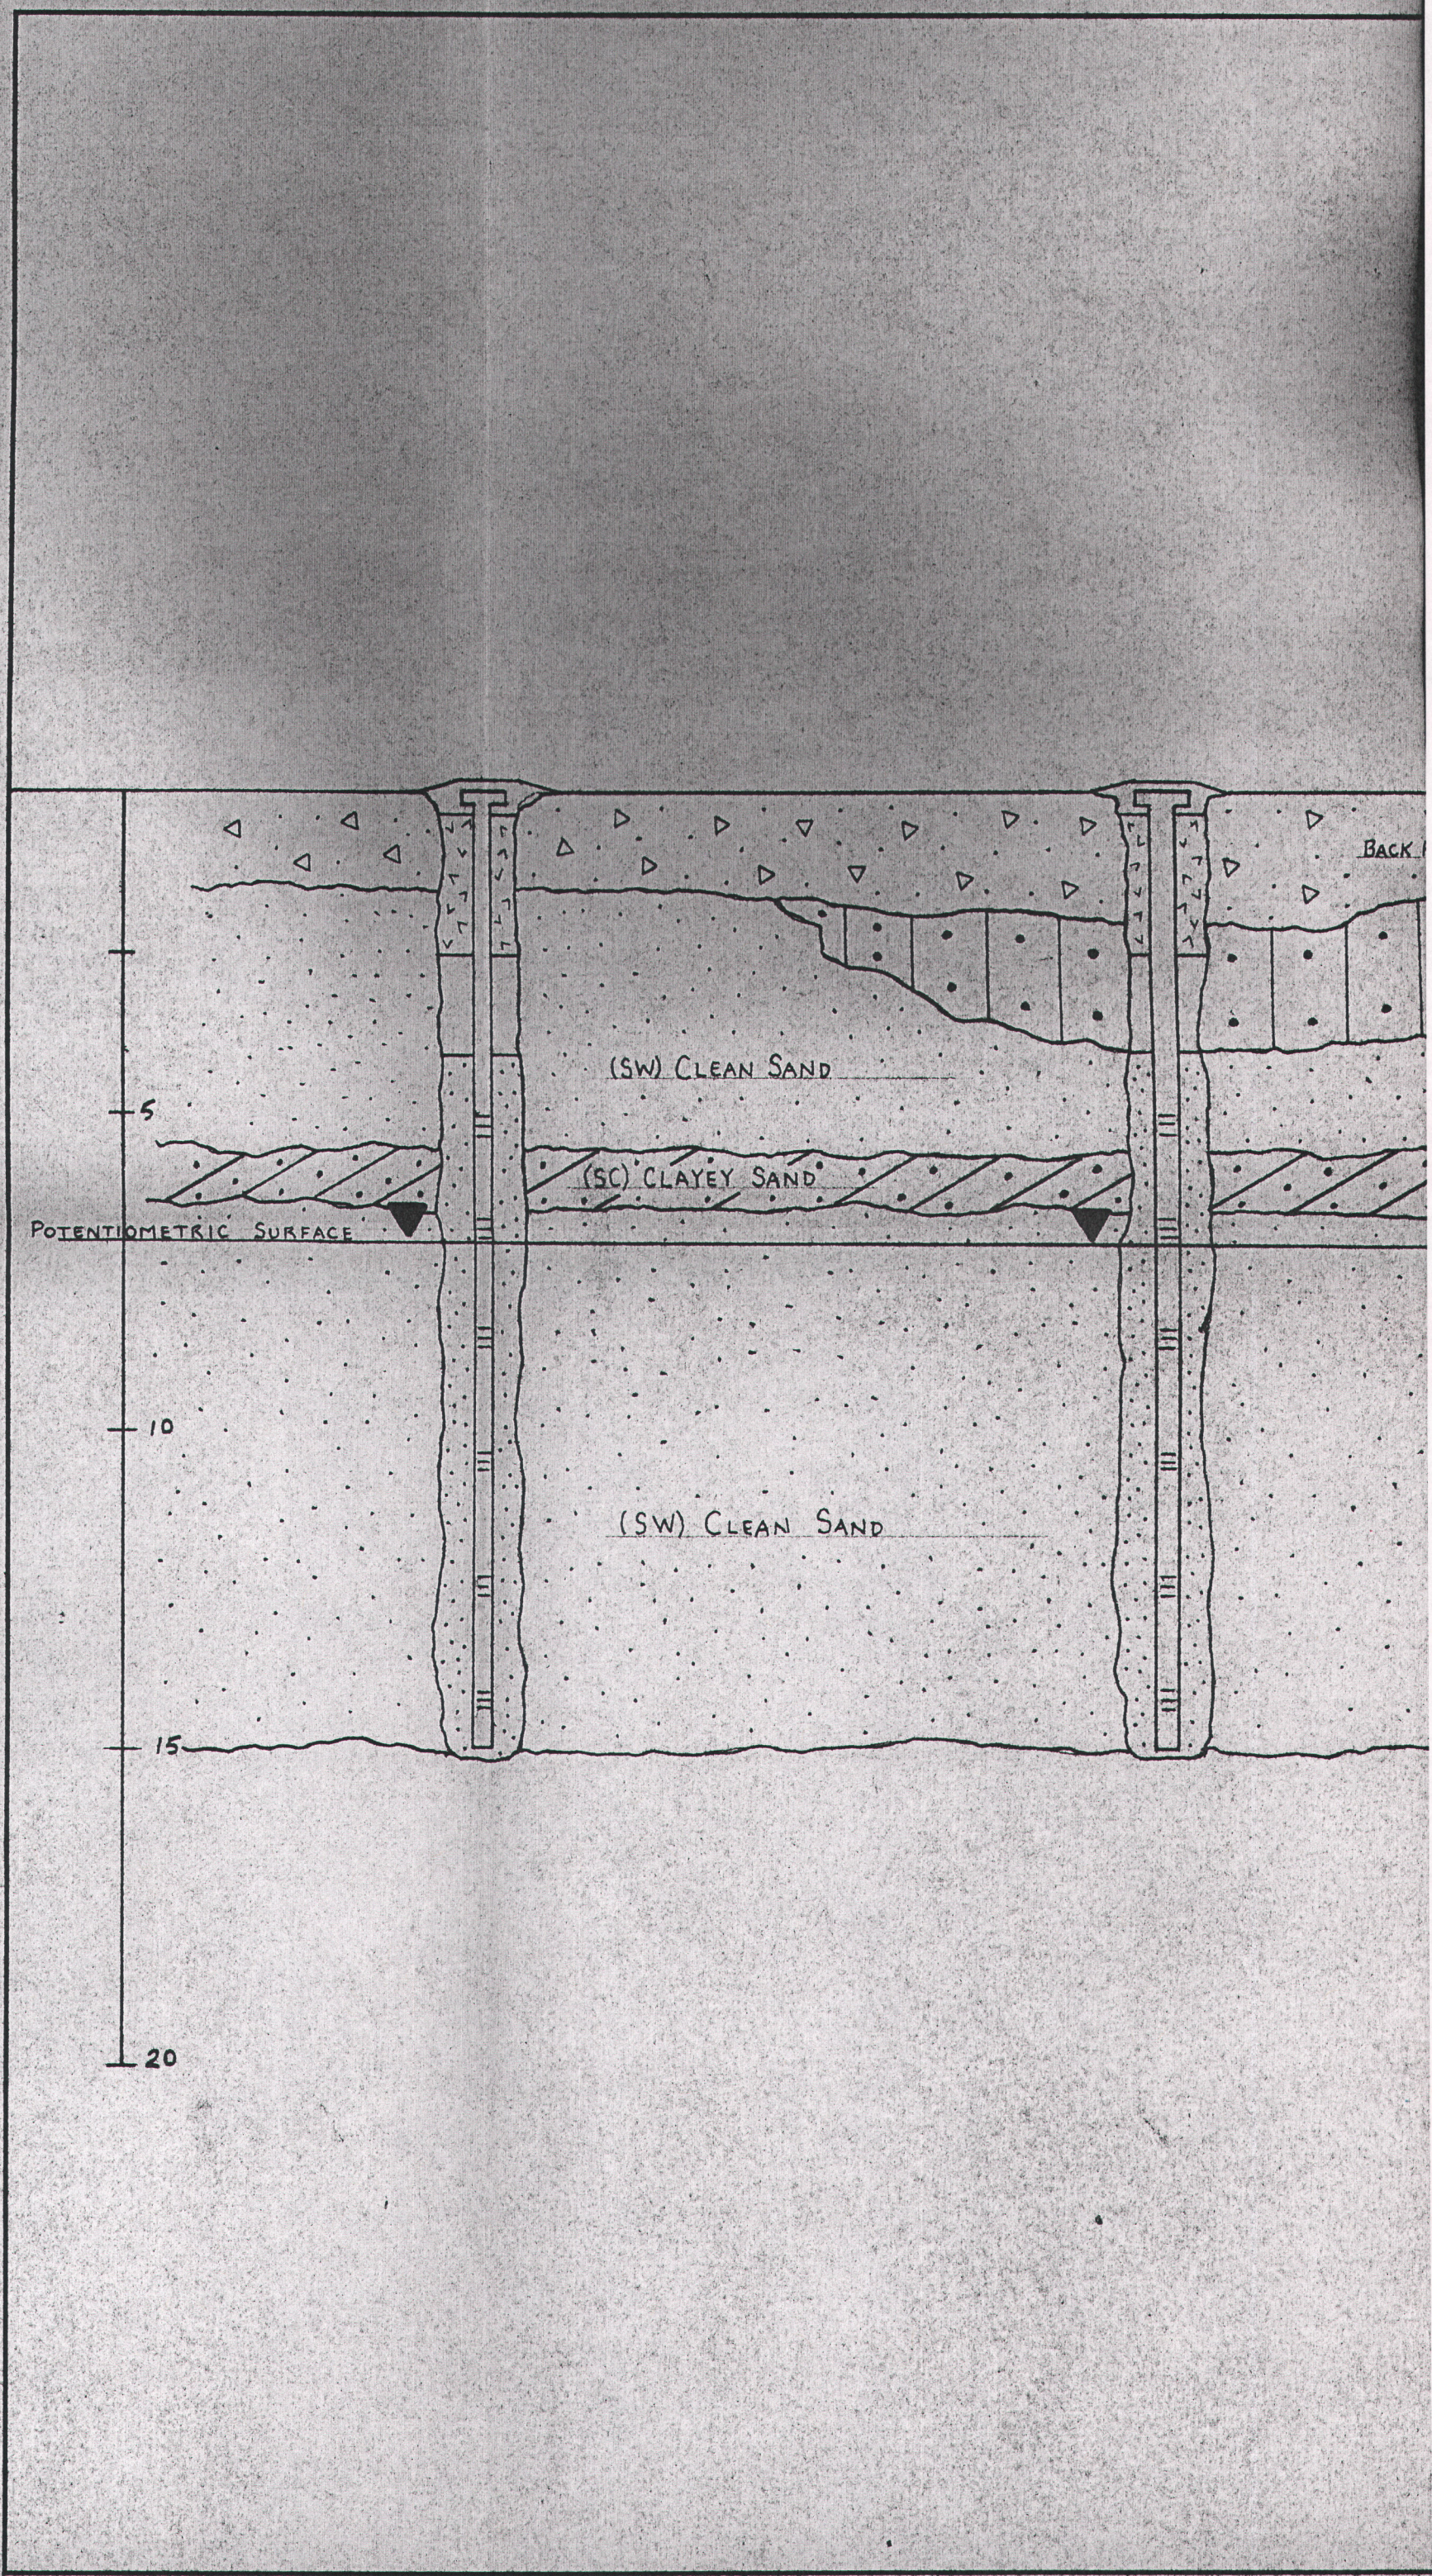

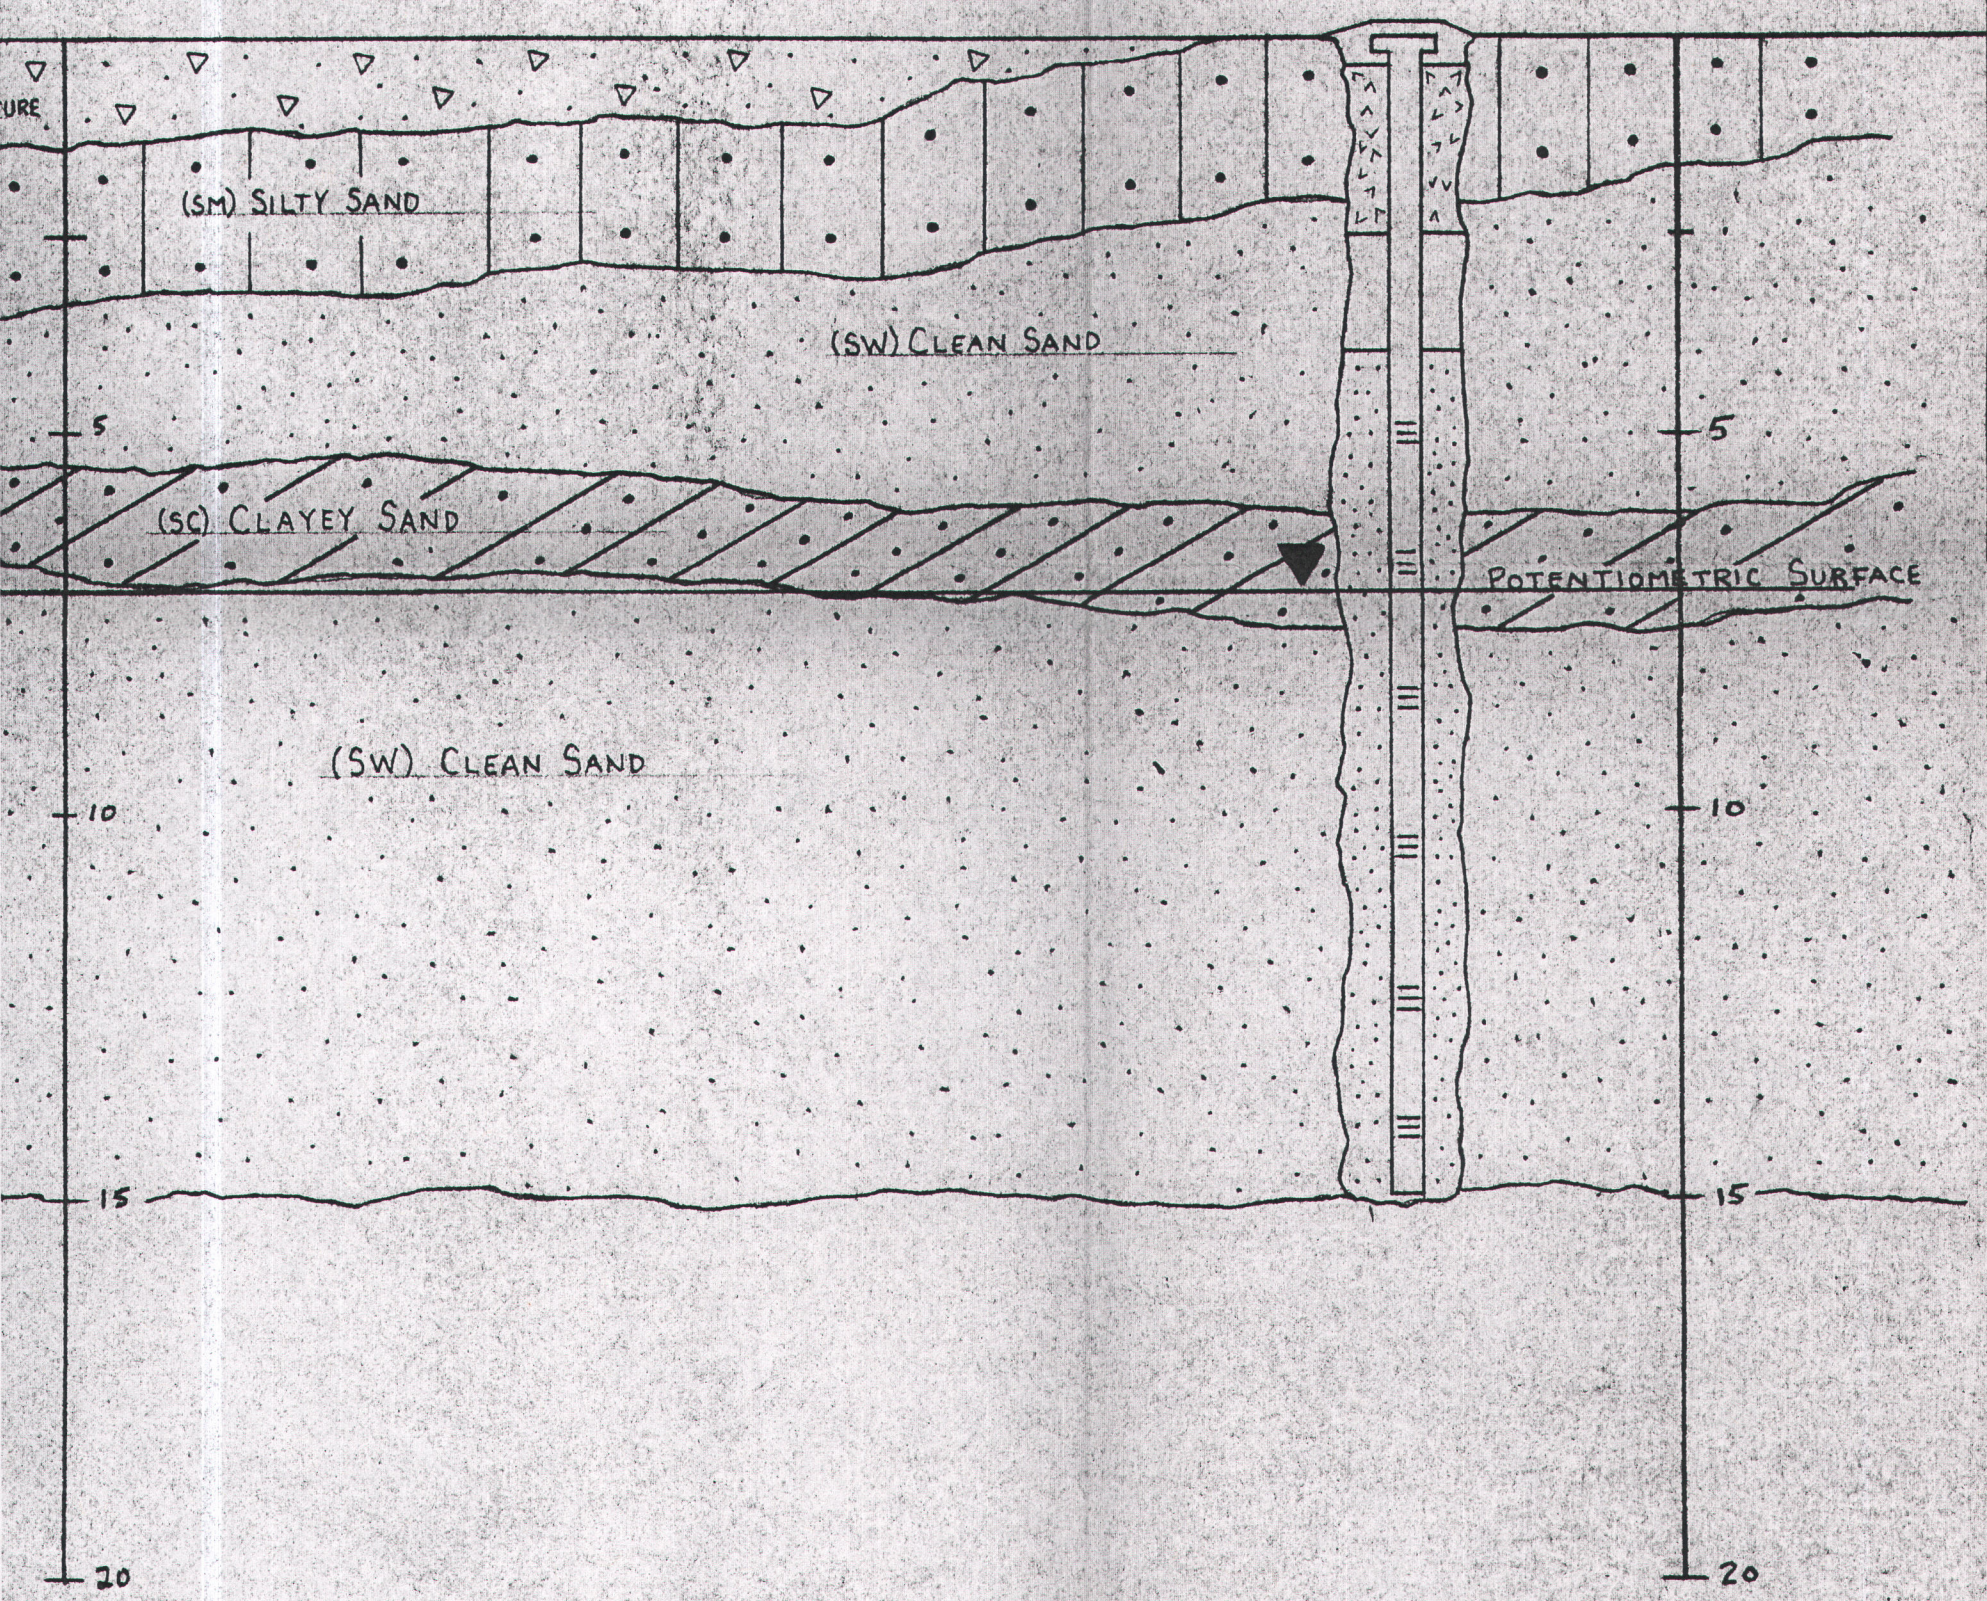

HYDROGEOLOGIC CROSS SECTION

SCALE: (V) 1" = 2.5' 0" = 10'	APPROVED BY:	DRAWN BY: CNC
DATE: 6-19-90		REVISED:
TMC ENVIRONMENTAL, INC.		PROJECT NO. 109001
CAVANAUGH MOTORS, ALAMEDA, CA.		DRAWING NUMBER 05

