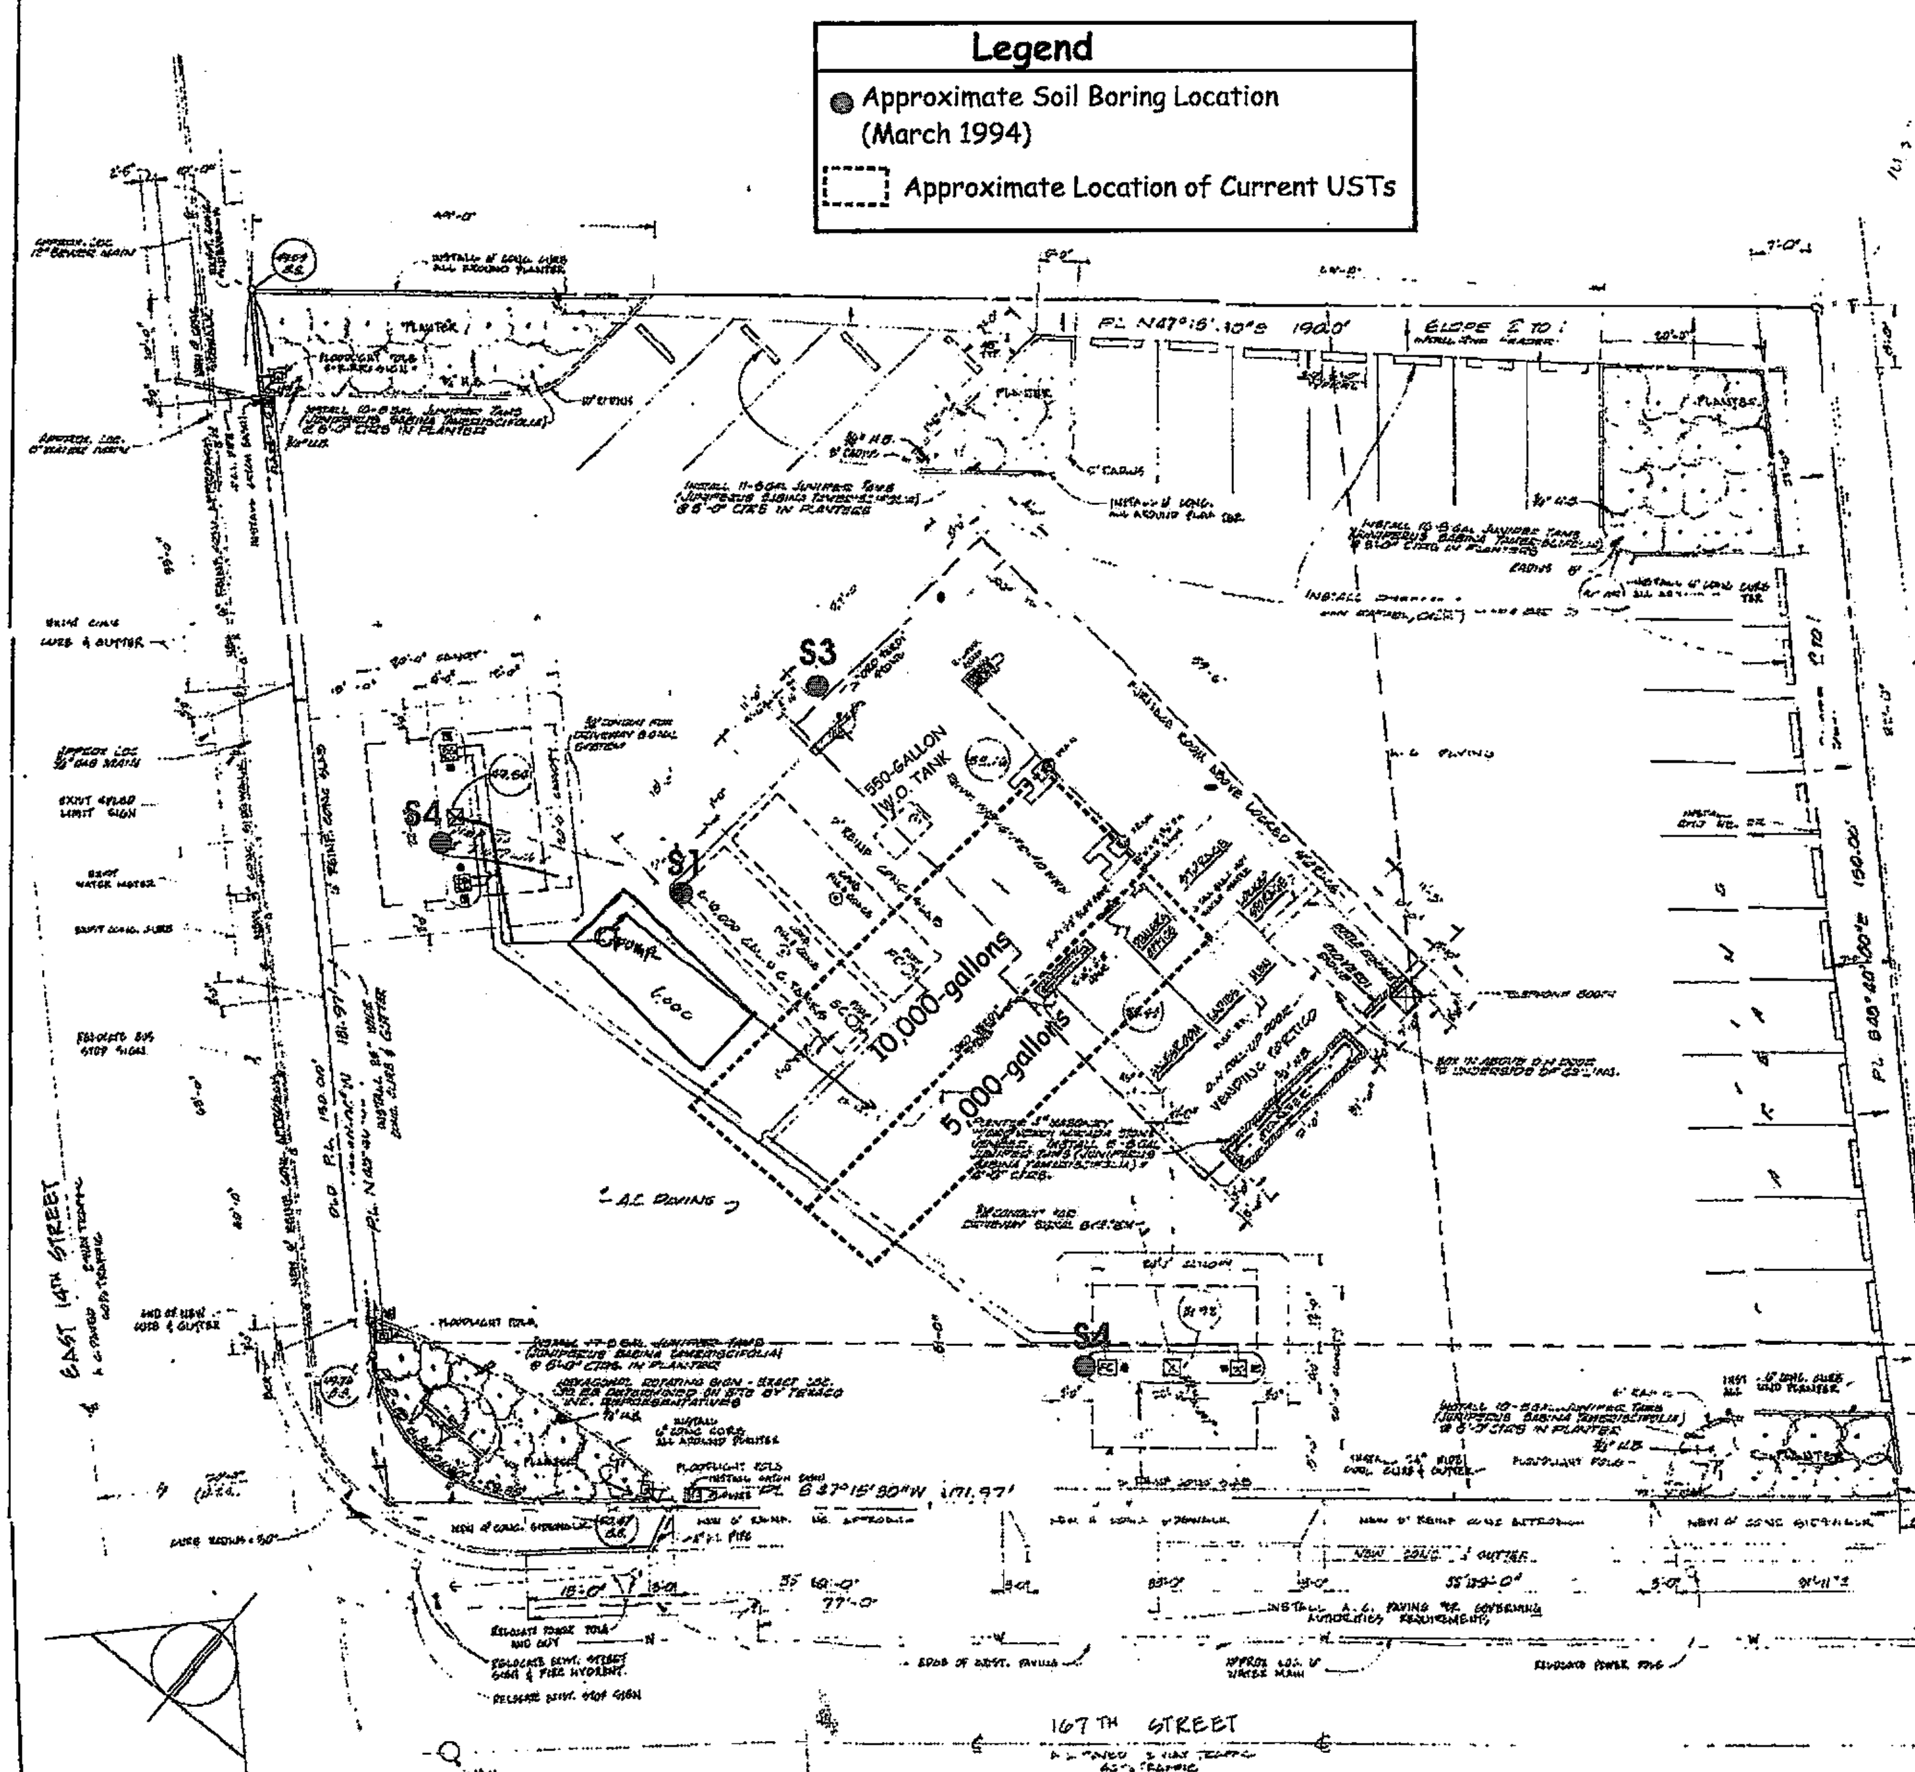

GENERAL NOTES

1. Contractor to provide underground power and telephone service to building and telephone booth.
2. All site clearance by General Contractor - (See Survey).
3. Contractor shall install all street work in accordance with governing authorities requirements.
4. Texaco, Inc. shall furnish and install complete gas heating and cooling system. General Contractor shall provide gas service and electrical conduit to furnace area.
5. All concrete to be treated in accordance with Specification TC-1.
6. General Contractor shall verify curb and gutter grades shown on General Arrangement Plan and Grade Sheet with local governing authorities prior to setting building grades. If grades of curb and gutter are changed, Contractor must contact Texaco, Inc. Construction Engineer to adjust grades of building slab, island slab and yard grades.
7. Texaco shall furnish and Contractor shall install 6 gallon electric hot water heater for service to rest room lavatories and service sink.
8. Install raised concrete slab, planter and telephone booth for vending portion on sales room end of building. Provide 1" conduit for telephone circuit. 1" conduit for booth light and W.P. outlet and 3/4" water service.
9. General Contractor shall install 12" of top soil and plants in planting areas as shown. General Contractor shall water and maintain plants for 30 days after planting as required to insure their good condition.
10. [illegible]
11. [illegible]
12. [illegible]

CONTACT MR. ... OF STONE-ART CO., 1178 MARTIN AVE., SANTA CLARA, CALIF. FOR QUOTATIONS ON SIMULATED ORO-VERDI STONE - PHONE 245-5828

SEE SURVEY FOR ADDITIONAL EXISTING CONDITIONS AND ... EXISTING CONSTRUCTION AND CONDITIONS.

DEALER'S OFFICE — PAINTED
WALLS ... SALES ROOM — PAINTED
WALLS ... REST ROOMS — PAINTED
WALLS OF SERVICE BAYS — PAINTED
CEILING OF CANOPY — PAINTED
CERAMIC TILE FLOOR IN SALESROOM & REST ROOMS & REST ROOM WAINSCOTING.

SYMBOL	DESCRIPTION	NO. REQUIRED
	DIRECTIONAL ARROW LIGHT	4
	FLOODLIGHT POLE	4
	AIR STAND	
	AIR & WATER WELL	4
	AIR WELL	
	ISLAND LIGHT POLE	
	CONCRETE PUMP ISLAND	2
	ELEC. COMPUTING GASOLINE PUMP	
	COMPUTING DISPENSER	2 ... 2 ...
	SUBMERSIBLE PUMP	2
	UNDER GROUND TANKS	2
	... GAL. FUEL OIL	
	550 GAL. WASTE OIL	1
	...	2
	...	2
	FILL BOX	1
	IMPACT CHECK VALVE	6
	VENT CAP	
	AIR COMPRESSOR	1
	...	2
	...	1
	...	2
	FILL LINES FROM FILL BOXES TO TANKS	
	VENT LINES FROM TANKS	
	GASOLINE LINES FROM TANKS TO DISPENSERS	
	WATER LINE	
	TELEPHONE LINE	
	ELECTRIC LIGHT AND POWER	
	COMPRESSED AIR LINES	
	EXISTING ELEVATIONS	
	FINAL ... ELEVATIONS	

SPEC. OR DRWG. NO.	LAST REV. DATE	TITLE
DP-7183	5-28-64	WALL SECTIONS
DP-7184	8-28-64	TOWER SIGN DETAILS
DP-7187	1-28-64	SHELVING DETAILS
DP-7185	5-28-66	LIGHTING PLAN
DP-7184	1-28-62	PLUMBING PLAN
DP-7180	1-14-64	30' TO DETACHED CANOPY
DS-219	8-17-66	OIL PIPING
DP-7318	6-8-65	MISC. DETAILS SHEET #1
DP-7316	8-26-64	" " " #2
DP-7317	8-8-65	" " " #3
SF-264	4-23-65	SERVICE YOU CAN TRUST
[illegible]	12-6-38	YARD LIGHTING ONLY
[illegible]	1-26-68	HEXAGONAL ROTATING SIGN
[illegible]		[illegible]

REFERENCE DRAWINGS & SPECIFICATIONS

SPEC. OR DRWG. NO.	LAST REV. DATE	TITLE
GCCD	1-1-66	GENERAL CONDITIONS
DS-1-22	11-1-66	SPECIFICATIONS
DS-9-6	10-65	PAVING SPECIFICATIONS
TC-1		CONCRETE SPECIFICATIONS
SF-187	1-28-64	DRIVEWAY SIGNAL CONTROL
	12-3-65	SURVEY
	3-1-64	GRADE SHEET
DP-7743	3-28-66	FLOOR PLAN
DP-7743	3-28-66	ELEVATIONS
DP-7745	3-28-66	FOUNDATION PLAN
DP-7746	7-1-64	ROOF FRAMING PLAN
DP-7747	7-1-64	STRUCTURAL ELEVATIONS
DP-7748	7-1-64	CONSTRUCTION DETAILS
DP-7749	7-1-64	" "
DP-7750	3-8-64	WALL PLAN
DP-7751	7-1-64	WALL SECTIONS
DP-7752	7-1-64	" "

APPROVAL RECORD

	DATE	BY
DIVISION OFFICE	[illegible]	[illegible]
DIVISION OFFICE	[illegible]	[illegible]
NEW YORK OFFICE		

REVISION RECORD

DATE	BY	DESCRIPTION
5-6-66	TBD	S.A. PLAN

TEXACO ~~8~~ "RANCH" TYPE 3-BAY BLDG. WITH DETACHED CANOPIES & HEXAGONAL ROTATING SIGN

TEXACO INC.
DOMESTIC SALES DEPARTMENT
SAN FRANCISCO DIVISION
GENERAL ARRANGEMENT
EAST 14TH & 167TH STREETS
ALAMEDA CO. NR. SAN LEANDRO, CALIFORNIA
REALTY TYPE #118

SCALE 1" = 10'-0" DATE 1-20-66
DRAWN BY DWM TRACED BY
CHECKED BY
APPROVED
NO. SF-435

L 38/3

Legend

● Approximate Soil Boring Location (March 1994)

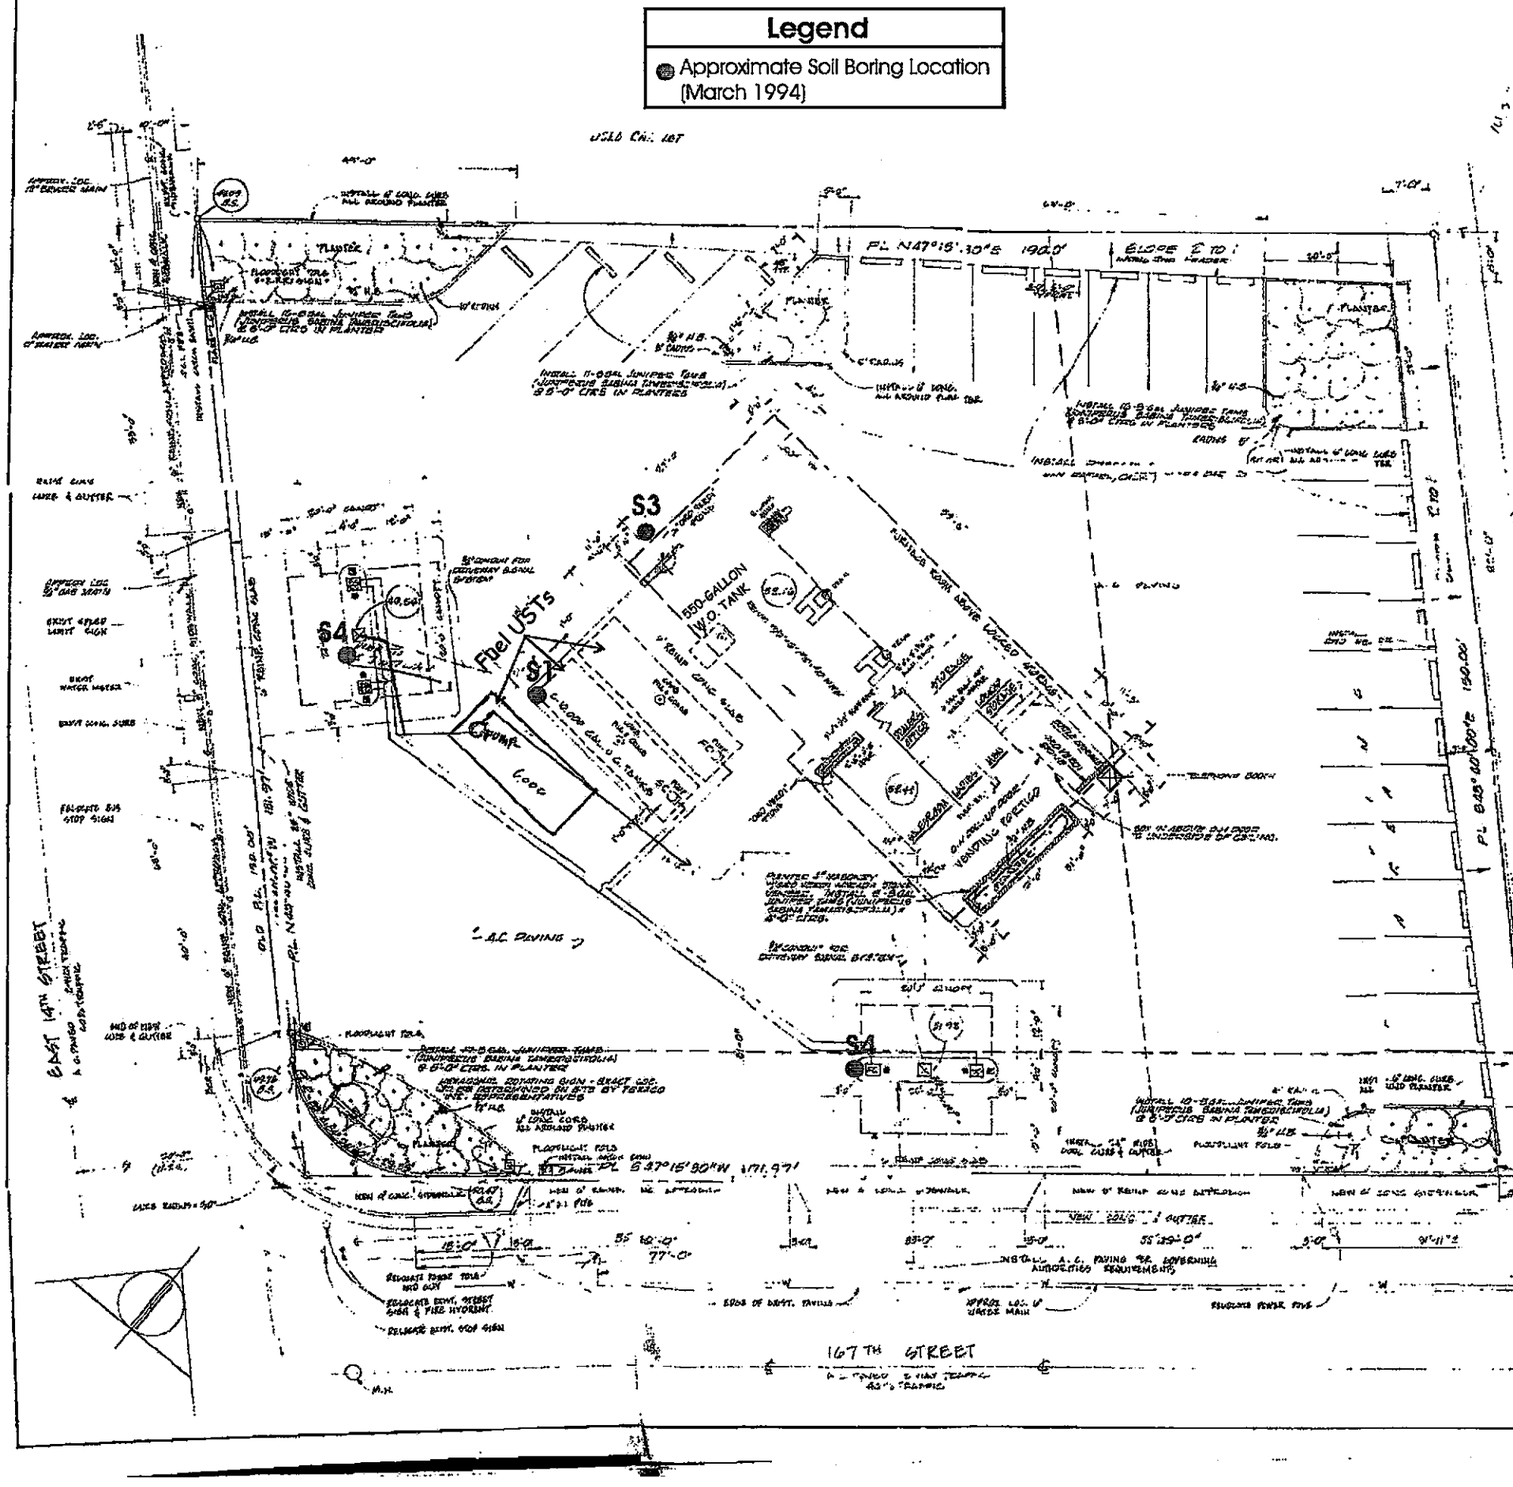

GENERAL NOTES

1. Contractor to provide interconnect power and telephone service to builder and telephone booth.
2. All site clearance by General Contractor - (See Survey).
3. Contractor shall install all street work in accordance with governing authorities requirements.
4. Texaco, Inc. shall furnish and install complete gas fired heating and cooling system. General Contractor shall provide gas service and electrical conduit to furnace area.
5. All concrete to be treated in accordance with Specification 03-1.
6. General Contractor shall verify curb and gutter grades shown on General Arrangement Plan and Grade Sheet with local construction authorities prior to setting building grades. If grades of curb and gutter are changed, Contractor must contact Texaco, Inc. Construction Engineer to adjust grades of building slab, island slab and yard grades.
7. Texaco shall furnish and Contractor shall install 6 gallon electric hot water heater for service to rest room lavatories and service sink.
8. Install raised concrete slab, planter and telephone booth for vending service on sales room end of building. Provide 1" conduit for telephone circuit, 1" conduit for booth light and W.P. outlet and 3/4" water service.
9. General Contractor shall install 12" of top soil and plants in planting areas as shown. General Contractor shall water and maintain plants for 30 days after planting as required to insure their good condition.
10. Steel Contractor shall provide curbs for General Contractor's use in security, low bath and canopy as indicated on steel Contractor shall furnish and install rain leader "Gal Bands" where required.
11. General Contractor furnishes complete building, and all site work, including earthwork.
12. Texaco furnishes removable face of sign and only cost. General Contractor is responsible for complete sign installation.

CONTACT MR. ED BOGAL OF STONE-ART CO., 1170 MARTIN AVE., SANTA CLARA, CALIF. FOR QUOTATIONS ON SIMULATED RED VERDI STONE - PHONE 245-6626

SYMBOL	DESCRIPTION	NO. REQUIRED
	GUARD POLE & CHAIN	
	CANOPY GUARD POLE AND CHAIN	
	ISLAND LIGHT	
	ISLANDER WHITE LITE	
W	ISLANDER WITH AIR & WATER	
	EMERGENCY VENTING ASSEMBLY LIGHT	4
	FLOODLIGHT POLE	4
	AIR STAND HOSE TYPE / HOSE TYPE	
	AIR & WATER STAND WALL TYPE	
	AIR & WATER WALL	4
	AIR WALL	
	ISLAND LIGHT POLE	
	ISLAND LIGHT POLE WITH AIR-WATER	
	CONCRETE ISLAND CURB 6" / 12"	2
MC / MP	MAGNETIC PRODUCT	M.P.C. COMPUTING ISLANDING PUMP
MC / MP	MAGNETIC PRODUCT	COMPUTING CONTROLLER 2 DIS. HOSES 2 STANDARD
	1/2 HP SUBMERSIBLE PUMP	2
	UNDER GROUND VALVE (GASOLINE SERVICE)	2
	GASOLINE	
	GASOLINE	
	GASOLINE	
	DIESEL FUEL OIL	
	DIESEL FUEL OIL	1
	VENT, OVERFLOW STANDPIPE	
	GRADE SEAL	2
	FILL BOX	1
	IMPACT CHECK VALVE	6
	VENT CAP	
	AIR COMPRESSOR	1
	NON-ADJUSTING AUTO LIFT (DIESEL SERVICE)	2
	NON-ADJUSTING HOSE REEL (DIESEL SERVICE)	1
	REGISTERED PRICE SIGN ON FLOODLIGHT POLE	
	REGISTERED PRICE SIGN AND SPECIAL POLE	
	WINDOW PRICE SIGN	
A	PIPE DESIGNATIONS 4" G.L.	2
	FENCE OR ISLAND RAIL	
	FILL LINES FROM FILL BOXES TO TANKS	
	VENT LINES FROM TANKS	
	ISLANDS LINES FROM TANKS TO DISPENSERS	
	WATER LINE	
	SEWERS & DRAINAGE LINES	
T	TELEPHONE LINE	
	ELECTRIC LIGHT AND POWER	
	CONDUITS AND LINES	
1234	EXISTING ELEVATIONS	
1240	FINISH PAVEMENT ELEVATIONS	

REFERENCE DRAWINGS & SPECIFICATIONS

ENG. OR DES. NO.	LAST REV. DATE	TITLE
GCCO	1-1-66	GENERAL CONDITIONS
DS-1PP	11-1-65	SPECIFICATIONS
DS-94	10-65	PAVING SPECIFICATIONS
76-1		CONCRETE SPECIFICATIONS
SP-107	1-25-66	DRIVEWAY SIGNAL CONTROL
	2-8-66	SURVEY
	2-1-66	GRADE SHEET
DP-7288	8-29-66	FLOOR PLAN
DP-7284	8-29-66	ELEVATIONS
DP-7286	8-29-66	FOUNDATION PLAN
DP-7286	6-22-66	ROOF FRAMING PLAN
DP-7287	8-8-66	STRUCTURAL SECTIONS
DP-7285	7-1-66	CONSTRUCTION DETAILS
DP-7289	7-1-66	WALL PLAN
DP-7290	7-1-66	WALL ELEVATIONS
DP-7291	7-1-66	WALL SECTIONS
DP-7292	7-1-66	" "

APPROVAL RECORD

	DATE	BY
DIVISION OFFICE	10-66	
DIVISION OFFICE	11-1-66	
NEW YORK OFFICE		

REVISION RECORD

DATE	BY	DESCRIPTION
2-8-66	TPCO	S.A. PLAN

TEXACO INC.
DOMESTIC SALES DEPARTMENT
SAN FRANCISCO DIVISION
GENERAL ARRANGEMENT
EAST 14TH & 167TH STREETS
SAN LEANDRO & SAN LEANDRO, CALIFORNIA
REALTY TYPE 118

SCALE 1"=12'-0" DATE 1-20-66
DRAWN BY PWM TRACED BY
CHECKED BY APPROVED

No SF-433

L 3813

GEO 1708.2