EXXON COMPANY, U.S.A.
MARKETING • FUEL PRODUCTS
BUSINESS SERVICES • ENVIRONMENTAL ENGINEERING
P. O. Box 4032 • Concord, California 94524-4032

Marla D. Guensler
Senior Engineer

(925) 246-8776
(925) 246-8798 Facsimile
Marla.D.Guensler@Exxon.Sprint.com

November 5, 1998

Scott O. Seery, CHMM
Division of Environmental Protection
1131 Harbor Bay Parkway, 2nd Floor
Alameda, Ca 94502

Dear Mr. Seery:

Subject: Former Exxon RAS #7-7003, 349 Main Street, Pleasanton, California

Attached for your review and comment is a report entitled ***Quarterly Ground Water Monitoring Report, Third Quarter 1998*** for the subject site. This report was prepared by Delta Environmental Consultants, Inc., of Rancho Cordova, California, and details the results of the September 1998 monitoring and sampling event.

As a reminder, Exxon requested case closure for this site and submitted a closure report summarizing the environmental case history. If you have any questions or comments, please contact me at (925) 246-8776.

Sincerely,

Marla D. Guensler
Senior Engineer
Enclosure (1)

MDG/mg
cc: w/attachment:
Mr. David Lunn - Alameda County Flood Control
Mr. Dennis Mishek - Regional Water Quality Control Board, San Francisco Bay Region

w/o attachment:
Mr. James R. Brownell, Delta Environmental Consultants, Inc.

Delta
Environmental
Consultants, Inc.

3164 Gold Camp Drive
Suite 200
Rancho Cordova, CA 95670-6021
U.S.A.
916/638-2085
FAX: 916/638-8385

October 23, 1998

Ms. Marla D. Guensler
Exxon Company, U.S.A.
2300 Clayton Road, Suite 640
Concord, California 94520

Subject: *Quarterly Ground Water Monitoring Report, Third Quarter 1998*
Exxon Service Station No. 7-7003
349 Main Street
Pleasanton, California
Delta Project No. D094-838

Dear Ms. Guensler:

Delta Environmental Consultants, Inc. (Delta), has been authorized by Exxon Company, U.S.A. (Exxon), to conduct quarterly ground water monitoring at Exxon Service Station No. 7-7003, located at 349 Main Street, Pleasanton, California. This report presents the results of quarterly ground water monitoring and sampling conducted on September 11, 1998. The location of the site is shown in Figure 1 and site features are illustrated in Figure 2. Work conducted at the site by Delta was performed in accordance with the field methods and procedures described in Enclosure A.

During the third and fourth quarter 1997 ground water monitoring events, monitoring well MW-1 was covered with construction debris. Prior to the first quarter 1998 event, the debris was removed. On March 24, 1998, Delta discovered that the casing for MW-1 was partially filled with debris associated with construction activities at the site. A closure report will be submitted to Alameda County Health Care Services during the fourth quarter of 1998.

Ground Water Elevation Measurements, Flow Direction, and Hydraulic Gradient

Ground water level measurements were recorded in monitoring wells MW-6 and MW-7 on September 11, 1998. Depth to ground water was measured at 26.60 (MW-6) and 20.73 (MW-7) feet below the top of the well casings. The ground water elevation has decreased an average of 4 feet since the previous monitoring event on June 15, 1998. Cumulative ground water elevation measurements are presented in Table 1.

With depth to ground water measurements available from only two wells, a ground water elevation contour map could not be constructed and flow direction could not be assessed. However, the historical ground water flow direction has been toward the northwest.

Subjective Analysis

No liquid-phase petroleum hydrocarbons or hydrocarbon sheens were present in the wells during the third quarter 1998 monitoring event.

Ground Water Sample Analytical Results

Ground water samples were collected from monitoring wells MW-6 and MW-7 on September 11, 1998. The samples were submitted to Sequoia Analytical (a California-certified laboratory) for analysis of benzene, toluene, ethylbenzene, total xylenes, and methyl tertiary butyl ether using EPA Method 8020, and total purgeable petroleum hydrocarbons as gasoline using EPA Method 8015 Modified. A summary of analytical results from ground water samples collected to date are presented in Table 1.

Analytical results indicate that ground water samples from MW-6 and MW-7 were below the laboratory's reporting limits for all analytes. A copy of the laboratory analytical report for the third quarter 1998 sampling event is presented in Enclosure B.

Future Work

The next quarterly monitoring event for this site is scheduled for December 1998. A closure report was submitted to Alameda County Health Care Services on September 14, 1998.

Remarks/Signatures

The interpretations contained in this report represent our professional opinions, and are based in part on information supplied by the client. These opinions are based on currently available information and are arrived at in accordance with currently accepted hydrogeologic and engineering practices at this time and location. Other than this, no warranty is implied or intended.

Delta recommends that a copy of this report be forwarded to:

Mr. David Lunn
Alameda County Flood Control and
Water Conservation District (Zone 7)
5997 Parkside Drive
Pleasanton, California 94566

Mr. Dennis Mishek
California Regional Water Quality Control Board,
San Francisco Bay Region
2101 Webster Street, Suite 500
Oakland, California 94612

Mr. Scott Seery
Alameda County Health Care Services
1131 Harbor Bay Parkway
Alameda, California 94502-5577

If you have any questions regarding this project, please contact Jim Brownell at (916) 638-2765.

Sincerely,

DELTA ENVIRONMENTAL CONSULTANTS, INC.

J. William Speth
Staff Geologist

James R. Brownell, R.G.
Project Manager
California Registered Geologist No. 5078

JWS (LRP012.838)
Enclosures

TABLE 1

GROUND WATER MONITORING DATA

Exxon Service Station No. 7-7003
349 Main Street
Pleasanton, California

Monitoring Well	Date	Reference Elevation (feet)	Depth to Ground Water (feet)	Ground Water Elevation (feet)	Benzene (µg/L)	Toluene (µg/L)	Ethyl-benzene (µg/L)	Total Xylenes (µg/L)	TPPH as gasoline (µg/L)	Lead (ppm)	Total Oil and Grease (ppm)	VOC (µg/L)	MTBE (µg/L)	Comments
MW-1	02/23/90	343.83	26.08	317.75	21	9.2	59	19	3,300	100	NA	NA	NA	No LPH
	06/15/90		26.49	317.34	7.9	5.9	32	58	1,300	<50	NA	NA	NA	No LPH
	08/01/90		26.47	317.36	77	280	50	250	2,500	<50	NA	NA	NA	No LPH
	12/18/90		28.00	315.83	9.0	2.0	43	400	390	<100	NA	NA	NA	No LPH
	03/19/91		23.63	320.20	45	12	240	300	4,500	<100	NA	12.0[a]	NA	No LPH
	06/27/91		22.11	321.72	5.4	2.6	29	34	710	<100	NA	ND	NA	No LPH
	09/26/91		27.75	316.08	1.9	<0.5	0.6	0.6	290	<100	NA	ND	NA	No LPH
	01/10/92		25.61	318.22	52	15	690	496	5,400	<100	NA	6.1[a]	NA	No LPH
	03/12-13/92		22.52	321.31	87	22	1,200	1,000	1,400	NA	NA	14[a], 2.1[b], 1.2[c] 0.5[d], 0.8[e]	NA	No LPH
	06/09/92		21.53	322.30	27	5.9	400	300	4,500	<100	<5,000	ND	NA	No LPH
	09/28-29/92		29.84	313.99	<0.5	0.9	<0.5	<0.5	60	NA	<5,000	ND	NA	No LPH
	12/12/92		23.86	319.97	53	18	1,100	570	1,400	NA	<5,000	49[a]	NA	No LPH
	02/02-03/93		19.00	324.83	61	27	900	840	10,000	NA	<5,000	19[a], 2.2[b] 1.1[d],2.4[e]	NA	No LPH
	06/08-09/93		16.62	327.21	42	32	970	720	7,500	NA	<5,000	1.8[a], 1.0[c], 0.8[e]	NA	No LPH
	09/22-23/93		19.63	324.20	36	34	820	540	6,600	NA	<5,000	0.6[e]	NA	No LPH
	11/17-18/93		20.82	323.01	24	10	470	300	5,900	NA	NA	ND	NA	No LPH
	02/16-17/94		21.47	322.36	42	15	470	330	6,700	NA	NA	ND	NA	No LPH
	05/12-13/94		19.78	324.05	26	9.4	400	210	4,000	NA	<5,000	ND	NA	No LPH
	09/07/94		21.16	322.67	3.5	2.0	17	18	170	NA	NA	ND	NA	No LPH
	12/02/94		NM	NC	NS	NS	NS	NS	NS	NS	NS	NS	NS	Dry
	03/06/95		18.70	325.13	9.8	5.2	130	80	1,500	NA	NA	ND	NA	No LPH
	05/30/95		17.70	326.13	41	14	480	270	6,200	NA	NA	ND	<50	No LPH
	09/06/95		20.21	323.62	8.1	5.7	120	65	1,500	NA	NA	NA	<12	No LPH
	11/30/95		21.47	322.36	1.9	0.7	5.3	5.5	77	NA	NA	NA	<5.0	No LPH
	03/28/96		15.45	328.38	54	5.8	420	210	6,700	NA	NA	NA	<50	No LPH
	06/25/96		18.91	324.92	17	12	110	72	1,600	NA	NA	NA	11	No LPH
	09/25/96		21.10	322.73	11	5.1	37	36	500	NA	NA	NA	<5.0	No LPH
	12/31/96		19.38	324.45	11	7.0	48	41	540	NA	NA	NA	<5.0	No LPH
	05/19/97		17.64	326.19	<0.5	<0.5	<0.5	<0.5	<50	NA	NA	NA	<2.5	No LPH
	09/17/97		NM	NC	NS	NS	NS	NS	NS	NS	NS	NS	NS	NM
	12/23/97		NM	NC	NS	NS	NS	NS	NS	NS	NS	NS	NS	NM
	03/24/98		NM	NC	NS	NS	NS	NS	NS	NS	NS	NS	NS	NM
	06/15/98		NM	NC	NS	NS	NS	NS	NS	NS	NS	NS	NS	NM

TABLE 1

GROUND WATER MONITORING DATA

Exxon Service Station No. 7-7003
349 Main Street
Pleasanton, California

Monitoring Well	Date	Reference Elevation (feet)	Depth to Ground Water (feet)	Ground Water Elevation (feet)	Benzene (µg/L)	Toluene (µg/L)	Ethyl-benzene (µg/L)	Total Xylenes (µg/L)	TPPH as gasoline (µg/L)	Lead (ppm)	Total Oil and Grease (ppm)	VOC (µg/L)	MTBE (µg/L)	Comments
	09/11/98		NM	NC	NS	NS	NS	NS	NS	NS	NS	NS	NS	NM

TABLE 1

GROUND WATER MONITORING DATA

Exxon Service Station No. 7-7003
349 Main Street
Pleasanton, California

Monitoring Well	Date	Reference Elevation (feet)	Depth to Ground Water (feet)	Ground Water Elevation (feet)	Benzene (µg/L)	Toluene (µg/L)	Ethyl-benzene (µg/L)	Total Xylenes (µg/L)	TPPH as gasoline (µg/L)	Lead (ppm)	Total Oil and Grease (ppm)	VOC (µg/L)	MTBE (µg/L)	Comments
MW-2	02/23/90	344.22	26.31	317.91	3.0	2.0	0.98	6.5	650	8.0	NA	NA	NA	No LPH
	06/15/90		26.25	317.97	<0.5	2.6	<0.5	<0.5	670	<50	NA	NA	NA	No LPH
	08/01/90		26.15	318.07	24	130	37	170	1,300	<50	NA	NA	NA	No LPH
	12/18/90		27.94	316.28	<0.3	0.5	1.0	3.0	470	<100	NA	NA	NA	No LPH
	03/19/91		23.41	320.81	10	3.4	6.1	3.8	700	<100	NA	ND	NA	No LPH
	06/27/91		21.63	322.59	8.7	2.1	8.8	33	1,400	<100	NA	ND	NA	No LPH
	09/26/91		27.19	317.03	<0.5	0.6	0.6	3.9	300	<100	NA	ND	NA	No LPH
	01/10/92		25.67	318.55	9.3	1.0	2.4	3.2	800	<100	NA	ND	NA	No LPH
	03/12-13/92		22.28	321.94	<0.5	0.6	0.63	1.0	350	NA	NA	ND	NA	No LPH
	06/09/92		21.17	323.05	1.9	2.5	2.51	5.1	150	<100	NA	ND	NA	No LPH
	09/28-29/92		29.58	314.64	<0.5	<0.5	<0.5	<0.5	71	NA	NA	ND	NA	No LPH
	12/12/92		NM	NC	NS	NS	NS	NS	NS	NS	NS	NS	NS	NM
	02/02-03/93		18.69	325.53	3.9	8.2	21	20	720	NA	NA	NA	NA	No LPH
	06/08-09/93		16.32	327.90	0.5	3.3	5.7	2.0	160	NA	NA	NA	NA	No LPH
	09/22-23/93		19.43	324.79	0.7	5.6	4.0	2.6	240	NA	NA	NA	NA	No LPH
	11/17-18/93		20.56	323.66	1.2	2.3	3.2	1.3	490	NA	NA	NA	NA	No LPH
	02/16-17/94		20.93	323.29	<0.5	2.3	1.0	2.0	280	NA	NA	NA	NA	No LPH
	05/12-13/94		19.64	324.58	<0.5	0.7	0.6	3.8	100	NA	NA	NA	NA	No LPH
	09/07/94		20.93	323.29	<0.5	<0.5	3.8	2.9	410	NA	NA	NA	NA	No LPH
	12/02/94		20.39	323.83	<0.5	<0.5	<0.5	<0.5	55	NA	NA	NA	NA	No LPH
	03/06/95		18.66	325.56	<0.5	<0.5	<0.5	<0.5	190	NA	NA	NA	NA	No LPH
	05/30/95		17.69	326.53	0.55	<0.5	<0.5	<0.5	58	NA	NA	NA	<2.5	No LPH
	09/06/95		20.18	324.04	<0.5	<0.5	<0.5	<0.5	81	NA	NA	NA	<2.5	No LPH
	11/30/95		21.17	323.05	3.4	<0.5	<0.5	0.85	200	NA	NA	NA	<5.0	No LPH
	03/28/96		NM	NC	NS	NS	NS	NS	NS	NS	NS	NS	NS	NM
	06/25/96		18.91	325.31	1.4	<0.5	<0.5	<0.5	68	NA	NA	NA	<5.0	No LPH
	09/25/96		20.92	323.30	<0.5	<0.5	<0.5	<0.5	170	NA	NA	NA	<5.0	No LPH
	11/27/96		Well destroyed											

TABLE 1

GROUND WATER MONITORING DATA

Exxon Service Station No. 7-7003
349 Main Street
Pleasanton, California

Monitoring Well	Date	Reference Elevation (feet)	Depth to Ground Water (feet)	Ground Water Elevation (feet)	Benzene (µg/L)	Toluene (µg/L)	Ethyl-benzene (µg/L)	Total Xylenes (µg/L)	TPPH as gasoline (µg/L)	Lead (ppm)	Total Oil and Grease (ppm)	VOC (µg/L)	MTBE (µg/L)	Comments
MW-3	02/23/90	342.70	24.78	317.92	<0.5	<0.5	<0.5	<0.5	<20	100	NA	NA	NA	No LPH
	06/15/90		25.29	317.41	<0.5	<0.5	<0.5	<0.5	200	<50	NA	NA	NA	No LPH
	08/01/90		25.40	317.30	54	380	23	400	3,200	<50	NA	NA	NA	No LPH
	12/18/90		26.84	315.86	8.0	12	6.0	24	200	<100	<5,000	4.1*	NA	No LPH
	03/19/91		22.13	320.57	<0.5	<0.5	<0.5	<0.5	<50	<100	<5,000	ND	NA	No LPH
	06/27/91		21.04	321.66	<0.5	<0.5	<0.5	<0.5	<50	<100	<5,000	ND	NA	No LPH
	09/26/91		26.63	316.07	<0.5	<0.5	<0.5	<0.5	<50	<100	<5,000	ND	NA	No LPH
	01/10/92		24.26	318.44	<0.5	<0.5	<0.5	<0.5	<50	<100	5,100	ND	NA	No LPH
	03/12-13/92		21.60	321.10	<0.5	<0.5	<0.5	<0.5	<50	NA	5,000	ND	NA	No LPH
	06/09/92		20.88	321.82	<0.5	<0.5	<0.5	<0.5	<50	<100	<5,000	ND	NA	No LPH
	09/28-29/92		28.67	314.03	<0.5	<0.5	<0.5	<0.5	<50	NA	<5,000	ND	NA	No LPH
	12/12/92		20.73	321.97	<0.5	<0.5	<0.5	1.3	<50	NA	<5,000	NA	NA	No LPH
	02/02-03/93		19.30	323.40	<0.5	<0.5	<0.5	<0.5	<50	NA	<5,000	NA	NA	No LPH
	06/08-09/93		15.89	326.81	0.6	0.9	3.4	2.8	<50	NA	<5,000	NA	NA	No LPH
	09/22-23/93		18.63	324.07	<0.5	1.0	1.6	4.4	<50	NA	NA	NA	NA	No LPH
	11/17-18/93		19.97	322.73	<0.5	<0.5	<0.5	1.5	<50	NA	NA	NA	NA	No LPH
	02/16-17/94		20.64	322.06	1.5	5.3	1.6	9.2	<50	NA	NA	NA	NA	No LPH
	05/12-13/94		18.32	324.38	<0.5	0.8	<0.5	2.8	<50	NA	NA	NA	NA	No LPH
	09/07/94		20.52	322.18	<0.5	<0.5	<0.5	<0.5	<50	NA	NA	NA	NA	No LPH
	12/02/94		19.59	323.11	<0.5	<0.5	<0.5	<0.5	<50	NA	NA	NA	NA	No LPH
	03/06/95		16.98	325.72	<0.5	<0.5	<0.5	<0.5	<50	NA	NA	NA	NA	No LPH
	05/30/95		16.65	326.05	<0.5	<0.5	<0.5	<0.5	<50	NA	NA	NA	<2.5	No LPH
	09/06/95		18.86	323.84	<0.5	<0.5	<0.5	<0.5	<50	NA	NA	NA	<2.5	No LPH
	11/30/95		20.76	321.94	<0.5	<0.5	<0.5	<0.5	<50	NA	NA	NA	<5.0	No LPH
	03/28/96		14.93	327.77	<0.5	<0.5	<0.5	<0.5	<50	NA	NA	NA	<5.0	No LPH
	06/25/96		17.85	324.85	<0.5	<0.5	<0.5	<0.5	<50	NA	NA	NA	<5.0	No LPH
	09/25/96		20.29	322.41	<0.5	<0.5	<0.5	<0.5	<50	NA	NA	NA	<5.0	No LPH
	12/31/96		17.82	324.88	<0.5	<0.5	<0.5	<0.5	<50	NA	NA	NA	<5.0	No LPH
	04/14/97		Well destroyed											

TABLE 1

GROUND WATER MONITORING DATA

Exxon Service Station No. 7-7003
349 Main Street
Pleasanton, California

Monitoring Well	Date	Reference Elevation (feet)	Depth to Ground Water (feet)	Ground Water Elevation (feet)	Benzene (µg/L)	Toluene (µg/L)	Ethyl-benzene (µg/L)	Total Xylenes (µg/L)	TPPH as gasoline (µg/L)	Lead (ppm)	Total Oil and Grease (ppm)	VOC (µg/L)	MTBE (µg/L)	Comments
MW-4	06/15/90	343.38	30.94	312.44	<0.5	<0.5	<0.5	<0.5	<20	<50	NA	NA	NA	No LPH
	08/01/90		31.21	312.17	5.2	5.4	5.4	9.9	120	<50	NA	NA	NA	No LPH
	12/18/90		32.86	310.52	7.0	1.0	<0.3	2.0	50	<100	NA	NA	NA	No LPH
	03/19/91		26.76	316.62	1.8	0.8	2.2	11	160	<100	NA	ND	NA	No LPH
	06/27/91		25.91	317.47	<0.5	<0.5	<0.5	<0.5	<50	<100	NA	ND	NA	No LPH
	09/26/91		32.29	311.09	<0.5	<0.5	<0.5	<0.5	<50	<100	NA	1.0[e]	NA	No LPH
	01/10/92		29.06	314.32	0.9	<0.5	7.6	4.4	98	<100	NA	1.0[e]	NA	No LPH
	03/12-13/92		24.25	319.13	1.2	<0.5	5.3	4.3	82	NA	NA	ND	NA	No LPH
	06/09/92		25.00	318.38	0.6	1.0	<0.5	2.5	<50	<100	NA	0.7[e]	NA	No LPH
	09/28-29/92		34.41	308.97	<0.5	<0.5	<0.5	<0.5	<50	NA	NA	ND	NA	No LPH
	12/12/92		30.77	312.61	1.0	0.9	7.0	11	99	NA	NA	ND	NA	No LPH
	02/02-03/93		21.03	322.35	2.3	2.2	6.2	8.4	170	NA	NA	ND	NA	No LPH
	06/08-09/93		18.35	325.03	0.7	0.9	0.7	<0.5	<50	NA	NA	0.6[e]	NA	No LPH
	09/22-23/93		21.86	321.52	0.8	2.0	3.1	5.3	59	NA	NA	ND	NA	No LPH
	11/17-18/93		22.98	320.40	<0.5	<0.5	<0.5	<0.5	<50	NA	NA	ND	NA	No LPH
	02/16-17/94		23.94	319.44	8.7	17	4.2	24	98	NA	NA	0.5[e]	NA	No LPH
	05/12-13/94		22.30	321.08	0.8	0.9	0.7	6.1	<50	NA	NA	ND	NA	No LPH
	09/07/94		23.44	319.94	<0.5	<0.5	<0.5	<0.5	<50	NA	NA	ND	NA	No LPH
	12/02/94		23.07	320.31	<0.5	<0.5	<0.5	<0.5	<50	NA	NA	ND	NA	No LPH
	03/06/95		20.52	322.86	<0.5	<0.5	<0.5	<0.5	<50	NA	NA	ND	NA	No LPH
	05/30/95		19.16	324.22	<0.5	<0.5	<0.5	<0.5	<50	NA	NA	ND	<2.5	No LPH
	09/06/95		22.26	321.12	<0.5	<0.5	<0.5	<0.5	<50	NA	NA	NA	<2.5	No LPH
	11/30/95		23.67	319.71	<0.5	<0.5	<0.5	<0.5	<50	NA	NA	NA	<5.0	No LPH
	03/28/96		16.50	326.88	<0.5	<0.5	<0.5	<0.5	<50	NA	NA	NA	<5.0	No LPH
	06/25/96		20.38	323.00	<0.5	<0.5	<0.5	<0.5	<50	NA	NA	NA	<5.0	No LPH
	09/25/96		23.16	320.22	<0.5	<0.5	<0.5	<0.5	<50	NA	NA	NA	<5.0	No LPH
	12/31/96		22.55	320.83	<0.5	3.7	<0.5	<0.5	<50	NA	NA	NA	<5.0	No LPH
	04/14/97		Well destroyed											

TABLE 1

GROUND WATER MONITORING DATA

Exxon Service Station No. 7-7003
349 Main Street
Pleasanton, California

Monitoring Well	Date	Reference Elevation (feet)	Depth to Ground Water (feet)	Ground Water Elevation (feet)	Benzene (µg/L)	Toluene (µg/L)	Ethyl-benzene (µg/L)	Total Xylenes (µg/L)	TPPH as gasoline (µg/L)	Lead (ppm)	Total Oil and Grease (ppm)	VOC (µg/L)	MTBE (µg/L)	Comments
MW-5	06/15/90	345.20	26.94	318.26	<0.5	<0.5	<0.5	<0.5	<20	60	NA	NA	NA	No LPH
	08/01/90		26.90	318.30	9.7	12	7.6	17	120	<50	NA	NA	NA	No LPH
	12/18/90		28.31	316.89	2.0	3.5	2.0	8.0	50	<100	NA	NA	NA	No LPH
	03/19/91		23.98	321.22	<0.5	<0.5	<0.5	<0.5	160	<100	NA	NA	NA	No LPH
	06/27/91		22.41	322.79	<0.5	<0.5	<0.5	<0.5	<50	<100	NA	0.5[a]	NA	No LPH
	09/26/91		27.77	317.43	<0.5	<0.5	<0.5	<0.5	<50	<100	NA	ND	NA	No LPH
	01/10/92		26.38	318.82	<0.5	<0.5	<0.5	0.6	98	<100	NA	ND	NA	No LPH
	03/12-13/92		22.08	323.12	<0.5	<0.5	<0.5	<0.5	82	NA	NA	ND	NA	No LPH
	06/09/92		31.98	313.22	NS	NS	NS	NS	NS	NS	NS	NS	NS	No LPH
	09/28-29/92		30.26	314.94	<0.5	<0.5	<0.5	<0.5	<50	NA	NA	NA	NA	No LPH
	12/12/92		27.20	318.00	0.9	11	0.5	3.1	210	NA	NA	ND	NA	No LPH
	02/02-03/93		20.01	325.19	<0.5	2.7	<0.5	0.9	70	NA	NA	NA	NA	No LPH
	06/08-09/93		16.80	328.40	<0.5	<0.5	<0.5	<0.5	<50	NA	NA	NA	NA	No LPH
	09/22-23/93		20.28	324.92	1.0	<0.5	1.1	2.1	<50	NA	NA	NA	NA	No LPH
	11/17-18/93		21.19	324.01	<0.5	<0.5	<0.5	0.9	<50	NA	NA	NA	NA	No LPH
	02/16-17/94		21.61	323.89	1.2	4.3	1.4	8.2	<50	NA	NA	NA	NA	No LPH
	05/12-13/94		20.61	324.59	1.7	2.3	1.5	9.1	<50	NA	NA	NA	NA	No LPH
	09/07/94		21.63	323.57	<0.5	<0.5	<0.5	<0.5	<50	NA	NA	NA	NA	No LPH
	12/02/94		21.12	324.08	<0.5	<0.5	<0.5	<0.5	<50	NA	NA	NA	NA	No LPH
	03/06/95		19.67	325.53	<0.5	<0.5	<0.5	<0.5	<50	NA	NA	NA	NA	No LPH
	05/30/95		18.63	326.57	<0.5	<0.5	<0.5	<0.5	<50	NA	NA	NA	<2.5	No LPH
	09/06/95		21.02	324.18	<0.5	<0.5	<0.5	<0.5	<50	NA	NA	NA	<2.5	No LPH
	11/30/95		21.87	323.33	<0.5	<0.5	<0.5	<0.5	<50	NA	NA	NA	<5.0	No LPH
	03/28/96		16.19	329.01	<0.5	<0.5	<0.5	<0.5	<50	NA	NA	NA	<5.0	No LPH
	06/25/96		19.92	325.28	<0.5	<0.5	<0.5	<0.5	<50	NA	NA	NA	<5.0	No LPH
	09/25/96		21.68	323.52	<0.5	<0.5	<0.5	<0.5	<50	NA	NA	NA	<5.0	No LPH
	12/31/96		20.17	325.03	<0.5	<0.5	<0.5	<0.5	<50	NA	NA	NA	<5.0	No LPH
	04/14/97		Well destroyed											

TABLE 6

GROUND WATER MONITORING DATA

Exxon Service Station No. 7-7003
349 Main Street
Pleasanton, California

Monitoring Well	Date	Reference Elevation (feet)	Depth to Ground Water (feet)	Ground Water Elevation (feet)	Benzene (µg/L)	Toluene (µg/L)	Ethyl-benzene (µg/L)	Total Xylenes (µg/L)	TPPH as gasoline (µg/L)	Lead (ppm)	Total Oil and Grease (ppm)	VOC (µg/L)	MTBE (µg/L)	Comments
MW-6	03/19/91	342.25	34.42	307.83	<0.5	<0.5	<0.5	<0.5	<50	<100	NA	ND	NA	No LPH
	06/27/91		35.01	307.24	2.6	1.8	0.8	<0.30	<50	<100	NA	ND	NA	No LPH
	09/26/91		40.34	301.91	<0.5	<0.5	<0.5	<0.5	<50	<100	NA	ND	NA	No LPH
	01/10/92		36.20	306.05	<0.5	<0.5	<0.5	<0.5	<50	<100	NA	ND	NA	No LPH
	03/12-13/92		31.95	310.30	<0.5	<0.5	<0.5	<0.5	<50	NA	NA	ND	NA	No LPH
	06/09/92		33.22	309.03	<0.5	<0.5	<0.5	<0.5	<50	<100	NA	ND	NA	No LPH
	09/28-29/92		40.96	301.29	<0.5	<0.5	0.9	0.9	<50	NA	NA	ND	NA	No LPH
	12/12/92		NM	NC	<0.5	<0.5	<0.5	<0.5	<50	NA	NA	NA	NA	NM
	02/02/93		26.51	315.74	<0.5	<0.5	<0.5	<0.5	<50	NA	NA	NA	NA	No LPH
	06/08/93		22.62	319.63	0.6	0.7	1.7	1.8	<50	NA	NA	NA	NA	No LPH
	09/22/93		26.74	315.51	<0.5	<0.5	0.7	1.1	<50	NA	NA	NA	NA	No LPH
	11/17-18/93		28.49	313.76	0.6	0.8	1.2	3.9	<50	NA	NA	NA	NA	No LPH
	02/16-17/94		29.83	312.42	3.8	7.9	2.0	11	51	NA	NA	NA	NA	No LPH
	05/12-13/94		27.89	314.36	0.6	1.0	<0.5	2.7	<50	NA	NA	NA	NA	No LPH
	09/07/94		28.81	313.44	<0.5	<0.5	<0.5	<0.5	<50	NA	NA	NA	NA	No LPH
	12/02/94		28.55	313.70	<0.5	<0.5	<0.5	<0.5	<50	NA	NA	NA	NA	No LPH
	03/06/95		24.70	317.55	<0.5	<0.5	<0.5	<0.5	<50	NA	NA	NA	NA	No LPH
	05/30/95		22.03	320.22	<0.5	0.52	<0.5	<0.5	<50	NA	NA	NA	<2.5	No LPH
	09/06/95		26.54	315.71	<0.5	<0.5	<0.5	<0.5	<50	NA	NA	NA	<2.5	No LPH
	11/30/95		28.90	313.35	<0.5	<0.5	<0.5	<0.5	<50	NA	NA	NA	<5.0	No LPH
	03/28/96		NM	NC	NS	NS	NS	NS	NS	NS	NS	NS	NS	NM
	06/25/96		22.96	319.29	<0.5	<0.5	<0.5	<0.5	<50	NA	NA	NA	<5.0	No LPH
	09/25/96		27.80	314.45	<0.5	<0.5	<0.5	<0.5	<50	NA	NA	NA	<5.0	No LPH
	12/31/96		26.34	315.91	<0.5	<0.5	<0.5	<0.5	<50	NA	NA	NA	<5.0	No LPH
	05/19/97		25.70	316.55	<0.5	<0.5	<0.5	<0.5	<50	NA	NA	NA	<2.5	No LPH
	09/17/97		28.54	313.71	<0.5	<0.5	<0.5	<0.5	<50	NA	NA	NA	<2.5	No LPH
	12/23/97		28.93	313.32	<0.5	<0.5	<0.5	<0.5	<50	NA	NA	NA	NA	No LPH
	03/24/98		19.00	323.25	<0.5	<0.5	<0.5	<0.5	<50	NA	NA	NA	<2.5	No LPH
	06/15/98		21.21	321.04	<0.5	<0.5	<0.5	<0.5	<50	NA	NA	NA	<2.5	No LPH
	09/11/98		26.60	315.65	<0.5	<0.5	<0.5	<0.5	<50	NA	NA	NA	<2.5	No LPH

TABLE 6

GROUND WATER MONITORING DATA

Exxon Service Station No. 7-7003
349 Main Street
Pleasanton, California

Monitoring Well	Date	Reference Elevation (feet)	Depth to Ground Water (feet)	Ground Water Elevation (feet)	Benzene (µg/L)	Toluene (µg/L)	Ethyl-benzene (µg/L)	Total Xylenes (µg/L)	TPPH as gasoline (µg/L)	Lead (ppm)	Total Oil and Grease (ppm)	VOC (µg/L)	MTBE (µg/L)	Comments
MW-7	03/19/91	343.62	24.68	318.94	<0.5	<0.5	<0.5	<0.5	140	<100	NA	0.7[a], 0.8[g]	NA	No LPH
	06/27/91		23.10	320.52	5.2	5.6	3.9	16	100	<100	NA	ND	NA	No LPH
	01/10/92		26.98	316.64	<0.5	<0.5	<0.5	<0.5	<50	<100	NA	ND	NA	No LPH
	03/12-13/92		21.86	321.76	<0.5	<0.5	<0.5	<0.5	120		NA	ND	NA	No LPH
	06/09/92		22.32	321.30	<0.5	<0.5	<0.5	<0.5	81	<100	NA	ND	NA	No LPH
	09/28-29/92		31.92	311.70	<0.5	<0.5	<0.5	<0.5	<50	NA	NA	ND	NA	No LPH
	12/12/92		28.80	314.82	5.1	6.9	3.3	19	200	NA	NA	NA	NA	No LPH
	02/02-03/93		19.50	324.12	<0.5	6.6	0.6	1.7	170	NA	NA	NA	NA	No LPH
	06/08-09/93		16.72	326.90	<0.5	0.8	<0.5	<0.5	<50	NA	NA	NA	NA	No LPH
	09/22-23/93		19.90	323.72	0.6	0.9	0.7	1.1	<50	NA	NA	NA	NA	No LPH
	11/17-18/93		20.75	322.87	<0.5	<0.5	<0.5	<0.5	<50	NA	NA	NA	NA	No LPH
	02/16-17/94		21.36	322.26	0.9	2.7	<0.5	3.2	<50	NA	NA	NA	NA	No LPH
	05/12-13/94		20.32	323.30	<0.5	1.1	<0.5	1.6	<50	NA	NA	NA	NA	No LPH
	09/07/94		21.19	322.43	<0.5	<0.5	<0.5	<0.5	<50	NA	NA	NA	NA	No LPH
	12/02/94		20.95	322.67	<0.5	<0.5	<0.5	<0.5	<50	NA	NA	NA	NA	No LPH
	03/06/95		19.35	324.27	<0.5	<0.5	<0.5	<0.5	<50	NA	NA	NA	NA	No LPH
	05/30/95		18.19	325.43	<0.5	<0.5	<0.5	<0.5	<50	NA	NA	NA	<2.5	No LPH
	09/06/95		20.57	323.05	<0.5	<0.5	<0.5	<0.5	<50	NA	NA	NA	<2.5	No LPH
	11/30/95		21.64	321.98	<0.5	<0.5	<0.5	<0.5	<50	NA	NA	NA	<5.0	No LPH
	03/28/96		NM	NC	NS	NS	NS	NS	NS	NS	NS	NS	NS	NM
	06/25/96		19.51	324.11	<0.5	<0.5	<0.5	<0.5	<50	NA	NA	NA	<5.0	No LPH
	09/25/96		21.30	322.32	<0.5	<0.5	<0.5	<0.5	<50	NA	NA	NA	<5.0	No LPH
	12/31/96		20.52	323.10	<0.5	<0.5	<0.5	<0.5	<50	NA	NA	NA	<5.0	No LPH
	05/19/97		NM	NC	NS	NS	NS	NS	NS	NS	NS	NS	NS	No LPH
	09/17/97		21.64	321.98	<0.5	<0.5	<0.5	<0.5	<50	NA	NA	NA	<2.5	No LPH
	12/23/97		21.27	322.35	<0.5	<0.5	<0.5	<0.5	<50	NA	NA	NA	NA	No LPH
	03/24/98		15.64	327.98	<0.5	<0.5	<0.5	<0.5	<50	NA	NA	NA	<2.5	No LPH
	06/15/98		17.77	325.85	<0.5	<0.5	<0.5	<0.5	<50	NA	NA	NA	<2.5	No LPH
	09/11/98		20.73	322.89	<0.5	<0.5	<0.5	<0.5	<50	NA	NA	NA	<2.5	No LPH

TABLE 1

GROUND WATER MONITORING DATA

Exxon Service Station No. 7-7003
349 Main Street
Pleasanton, California

Monitoring Well	Date	Reference Elevation (feet)	Depth to Ground Water (feet)	Ground Water Elevation (feet)	Benzene (µg/L)	Toluene (µg/L)	Ethyl-benzene (µg/L)	Total Xylenes (µg/L)	TPPH as gasoline (µg/L)	Lead (ppm)	Total Oil and Grease (ppm)	VOC (µg/L)	MTBE (µg/L)	Comments
MW-8	06/08-09/93	344.00	15.78	328.22	<0.5	1.1	0.8	1.7	65	NA	NA	NA	NA	No LPH
	09/22-23/93		18.86	325.14	4.1	8.9	6.7	14	110	NA	NA	NA	NA	No LPH
	11/17-18/93		20.01	323.99	<0.5	0.9	<0.5	<0.5	78	NA	NA	NA	NA	No LPH
	02/16-17/94		20.30	323.70	<0.5	1.8	<0.5	<0.5	<50	NA	NA	NA	NA	No LPH
	05/12-13/94		18.92	325.08	<0.5	1.0	<0.5	<0.5	<50	NA	NA	NA	NA	No LPH
	09/07/94		20.25	323.75	<0.5	<0.5	<0.5	<0.5	67	NA	NA	NA	NA	Sheen
	12/02/94		19.73	324.27	<0.5	<0.5	<0.5	<0.5	110	NA	NA	NA	NA	No LPH
	03/06/95		17.66	326.34	<0.5	<0.5	<0.5	<0.5	<50	NA	NA	NA	NA	No LPH
	05/30/95		16.97	327.03	<0.5	<0.5	<0.5	<0.5	<50	NA	NA	NA	<2.5	No LPH
	09/06/95		19.30	324.70	<0.5	<0.5	<0.5	<0.5	<50	NA	NA	NA	<2.5	No LPH
	11/30/95		20.44	323.56	<0.5	0.62	<0.5	6.8	<50	NA	NA	NA	<5.0	No LPH
	03/28/96		14.91	329.09	<0.5	<0.5	<0.5	<0.5	<50	NA	NA	NA	<5.0	No LPH
	06/25/96		18.10	325.90	<0.5	<0.5	<0.5	<0.5	79	NA	NA	NA	<5.0	No LPH
	09/25/96		20.20	323.80	<0.5	<0.5	<0.5	<0.5	<50	NA	NA	NA	<5.0	No LPH
	11/27/96		Well destroyed											

TABLE 1

GROUND WATER MONITORING DATA

Exxon Service Station No. 7-7003
349 Main Street
Pleasanton, California

Monitoring Well	Date	Reference Elevation (feet)	Depth to Ground Water (feet)	Ground Water Elevation (feet)	Benzene (µg/L)	Toluene (µg/L)	Ethyl-benzene (µg/L)	Total Xylenes (µg/L)	TPPH as gasoline (µg/L)	Lead (ppm)	Total Oil and Grease (ppm)	VOC (µg/L)	MTBE (µg/L)	Comments
VE-1	09/28/92	343.38	21.92	321.46	NS	NS	NS	NS	NS	NS	NS	NS	NS	No LPH
	06/08/93		16.44	326.94	<5.0	15	830	500	5,800	NA	NA	NA	NA	No LPH
	09/22-23/93		19.47	323.91	5.4	21	380	240	3,700	NA	NA	NA	NA	No LPH
	11/17-18/93		20.64	322.74	5.8	2.0	220	180	3,600	NA	NA	NA	NA	No LPH
	02/16-17/94		21.20	322.18	31	4.0	500	300	7,600	NA	NA	NA	NA	No LPH
	05/12-13/94		19.69	323.69	0.7	<0.5	56	33	970	NA	NA	NA	NA	No LPH
	09/07/94		21.30	322.08	7.3	46	620	150	8,100	NA	NA	NA	NA	No LPH
	12/02/94		20.63	322.75	3.4	37	450	210	8,300	NA	NA	NA	NA	No LPH
	03/06/95		18.40	324.98	<0.5	<0.5	<0.5	<0.5	52	NA	NA	NA	NA	No LPH
	05/30/95		17.58	325.80	15	<5[i]	270	89	3,400	NA	NA	NA	<2.5	No LPH
	09/06/95		20.32	323.06	<0.5	<0.5	1.6	<0.5	100	NA	NA	NA	<2.5	No LPH
	11/30/95		21.75	321.63	48	10	240	35	5,200	NA	NA	NA	<50	No LPH
	03/28/96		15.75	327.63	<5.0[i]	<5.0[i]	250	81	3,800	NA	NA	NA	<50	No LPH
	06/25/96		18.99	324.39	19	<5.0[i]	140	42	3,800	NA	NA	NA	8	No LPH
	09/25/96		21.32	322.06	<0.5	7.0	65	21	2,500	NA	NA	NA	<5.0	No LPH
	12/31/96		19.40	323.98	<0.5	<0.5	<0.5	0.86	270	NA	NA	NA	<5.0	No LPH
	04/14/97		Well destroyed											

TABLE 1

GROUND WATER MONITORING DATA

Exxon Service Station No. 7-7003
349 Main Street
Pleasanton, California

Monitoring Well	Date	Reference Elevation (feet)	Depth to Ground Water (feet)	Ground Water Elevation (feet)	Benzene (µg/L)	Toluene (µg/L)	Ethyl-benzene (µg/L)	Total Xylenes (µg/L)	TPPH as gasoline (µg/L)	Lead (ppm)	Total Oil and Grease (ppm)	VOC (µg/L)	MTBE (µg/L)	Comments
VE-2	06/08/93	343.39	16.20	327.19	10	18	900	340	7,000	NA	NA	NA	NA	No LPH
	09/22-23/93		19.23	324.16	15	33	240	82	2,600	NA	NA	NA	NA	No LPH
	11/17-18/93		20.44	322.95	22	<0.5	220	56	3,500	NA	NA	NA	NA	No LPH
	02/16-17/94		20.90	322.49	45	<5.0	220	60	3,400	NA	NA	NA	NA	No LPH
	05/12-13/94		19.41	323.98	19	29	66	110	1,900	NA	NA	NA	NA	No LPH
	09/07/94		20.94	322.45	5.5	<0.5	9.0	3.0	690	NA	NA	NA	NA	Sheen
	12/02/94		20.30	323.09	3.7	21[h]	50	8.8	1,900	NA	NA	NA	NA	No LPH
	03/06/95		18.14	325.25	<0.5	<0.5	9.4	1.3	460	NA	NA	NA	NA	No LPH
	05/30/95		17.29	326.10	<1.0	<1.0	20	2.3	580	NA	NA	NA	<5.0	Sheen
	09/06/95		19.99	323.40	<1.0	<1.0	<1.0	<1.0	290	NA	NA	NA	12	No LPH
	11/30/95		21.33	322.06	13	0.64	2.7	4.1	990	NA	NA	NA	<5.0	No LPH
	03/28/96		15.23	328.16	<0.5	<0.5	11	1.1	460	NA	NA	NA	8.2	No LPH
	06/25/96		18.53	324.86	31	13	210	87	3,400	NA	NA	NA	28	No LPH
	09/25/96		20.96	322.43	<0.5	<0.5	<0.5	<0.5	610	NA	NA	NA	11	No LPH
	12/31/96		19.12	324.27	5.0	0.54	0.59	0.56	390	NA	NA	NA	<5.0	No LPH
	04/14/97		Well destroyed											

TABLE 1

GROUND WATER MONITORING DATA

Exxon Service Station No. 7-7003
349 Main Street
Pleasanton, California

Monitoring Well	Date	Reference Elevation (feet)	Depth to Ground Water (feet)	Ground Water Elevation (feet)	Benzene (µg/L)	Toluene (µg/L)	Ethyl-benzene (µg/L)	Total Xylenes (µg/L)	TPPH as gasoline (µg/L)	Lead (ppm)	Total Oil and Grease (ppm)	VOC (µg/L)	MTBE (µg/L)	Comments
VE-3	06/08/93	343.39	16.48	326.91	3.1	3.1	18	15	130	NA	NA	NA	NA	No LPH
	09/22-23/93		18.96	324.43	11	7.3	13	32	130	NA	NA	NA	NA	No LPH
	11/17-18/93		20.00	323.39	NS	NS	NS	NS	NS	NS	NS	NS	NS	No LPH
	02/16-17/94		21.02	322.37	<0.5	<0.5	<0.5	<0.5	<50	NA	NA	NA	NA	No LPH
	05/12-13/94		20.58	322.81	<0.5	<0.5	<0.5	<0.5	<50	NA	NA	NA	NA	No LPH
	09/07/94		20.35	323.04	<0.5	<0.5	<0.5	<0.5	<50	NA	NA	NA	NA	No LPH
	12/02/94		21.85	321.54	NS	NS	NS	NS	NS	NS	NS	NS	NS	No LPH
	03/06/95		19.12	324.27	<0.5	<0.5	<0.5	<0.5	<50	NA	NA	NA	NA	No LPH
	05/30/95		17.37	326.02	<0.5	<0.5	<0.5	<0.5	<50	NA	NA	NA	<2.5	No LPH
	09/06/95		19.49	323.90	<0.5	<0.5	<0.5	<0.5	<50	NA	NA	NA	<2.5	No LPH
	11/30/95		20.96	322.43	NS	NS	NS	NS	NS	NS	NS	NS	NS	No LPH
	12/31/95		NM	NC	<0.5	<0.5	<0.5	<0.5	<50	NA	NA	NA	<5.0	NM
	03/28/96		15.68	327.71	<0.5	<0.5	<0.5	<0.5	<50	NA	NA	NA	<5.0	No LPH
	06/25/96		18.37	325.02	1.5	0.62	<0.5	<0.5	67	NA	NA	NA	5.1	No LPH
	09/25/96		20.04	323.35	<0.5	<0.5	<0.5	<0.5	<50	NA	NA	NA	<5.0	No LPH
	12/31/96		20.84	322.55	<0.5	<0.5	<0.5	<0.5	<50	NA	NA	NA	<5.0	No LPH
	04/14/97		Well destroyed											

[a] Chloroform.
[b] Methylene chloride.
[c] 1,2-Dichloroethane.
[d] Trichloroethane.
[e] Tetrachloroethane.
[f] Sample was diluted due to the presence of high levels of hydrocarbons.
[g] Bromodichloromethane.
[h] The presence of this compound confirmed by second column; however, the confirmation concentration differed from the reported result by more than a factor of two.
[i] Elevated detection limit quantified by multiplying laboratory reporting limits by report limit multiplication factor.

Reference elevation = Elevation relative to mean sea level.
Depth to ground water = Measured from notch/mark on north edge of well casing.
µg/L = Micrograms per liter.
ppm = parts per million.
TPPH = Total purageble petroleum hydrocarbons or total petroleum hydrocarbons (TPH) by EPA Method 8015 Modified.
VOC = Volatile organic compounds.
MTBE = Methyl tertiary butyl ether.
LPH = Liquid-phase petroleum hydrocarbons.
NA = Not analyzed.
NM = Not measured.
NC = Not calculated.

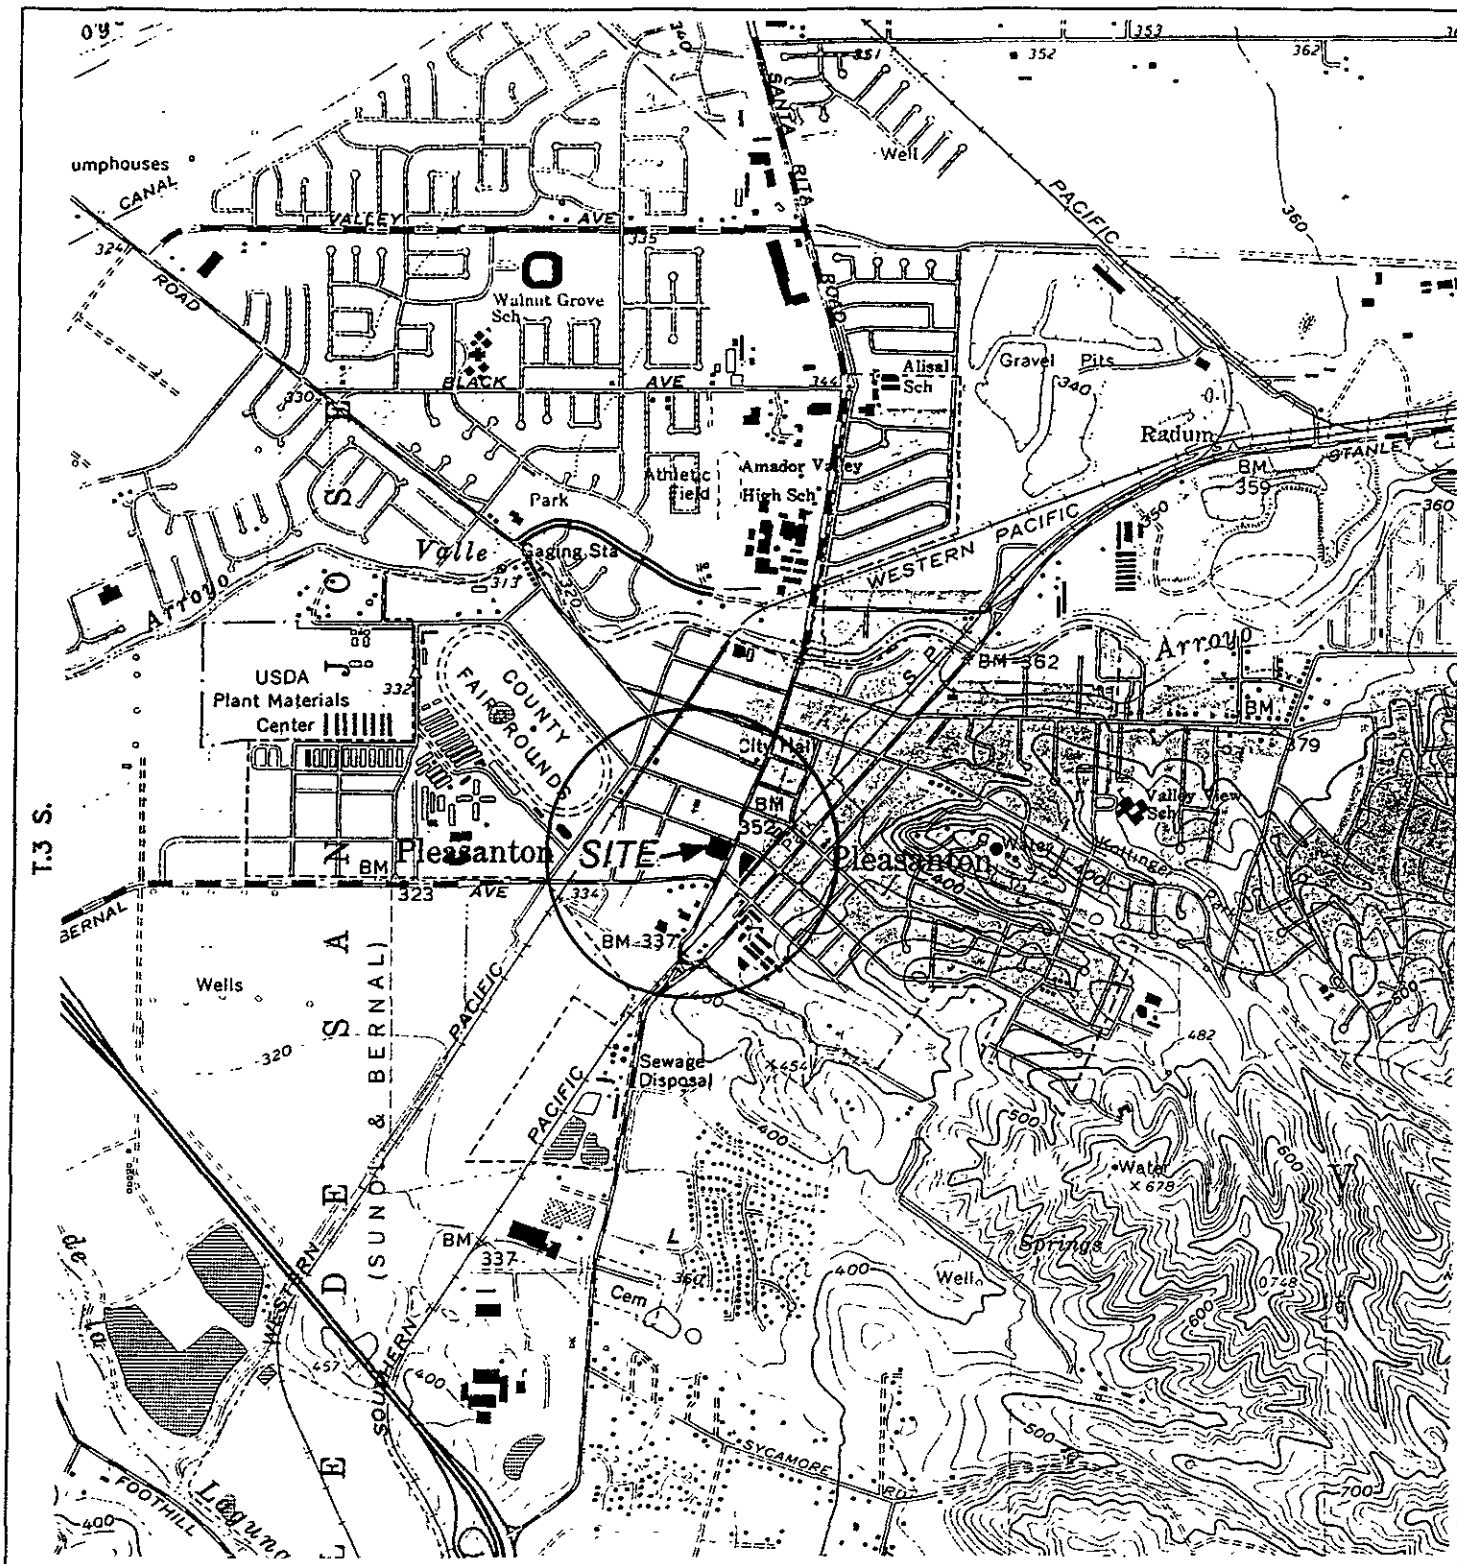

GENERAL NOTES:
BASE MAP FROM U.S.G.S.
DUBLIN & LIVERMORE, CA.
7.5 MINUTE TOPOGRAPHIC
PHOTOREVISED 1980

QUADRANGLE LOCATION

0 2000 FT

SCALE 1 : 24,000

FIGURE 1
SITE LOCATION MAP
EXXON STATION NO. 7-7003
349 MAIN STREET
PLEASANTON, CA.

PROJECT NO. D094-838	DRAWN BY I.H. 8/24/94
FILE NO. —	PREPARED BY REC
REVISION NO. 1	REVIEWED BY JEB 10/14/94

Delta Environmental Consultants, Inc.

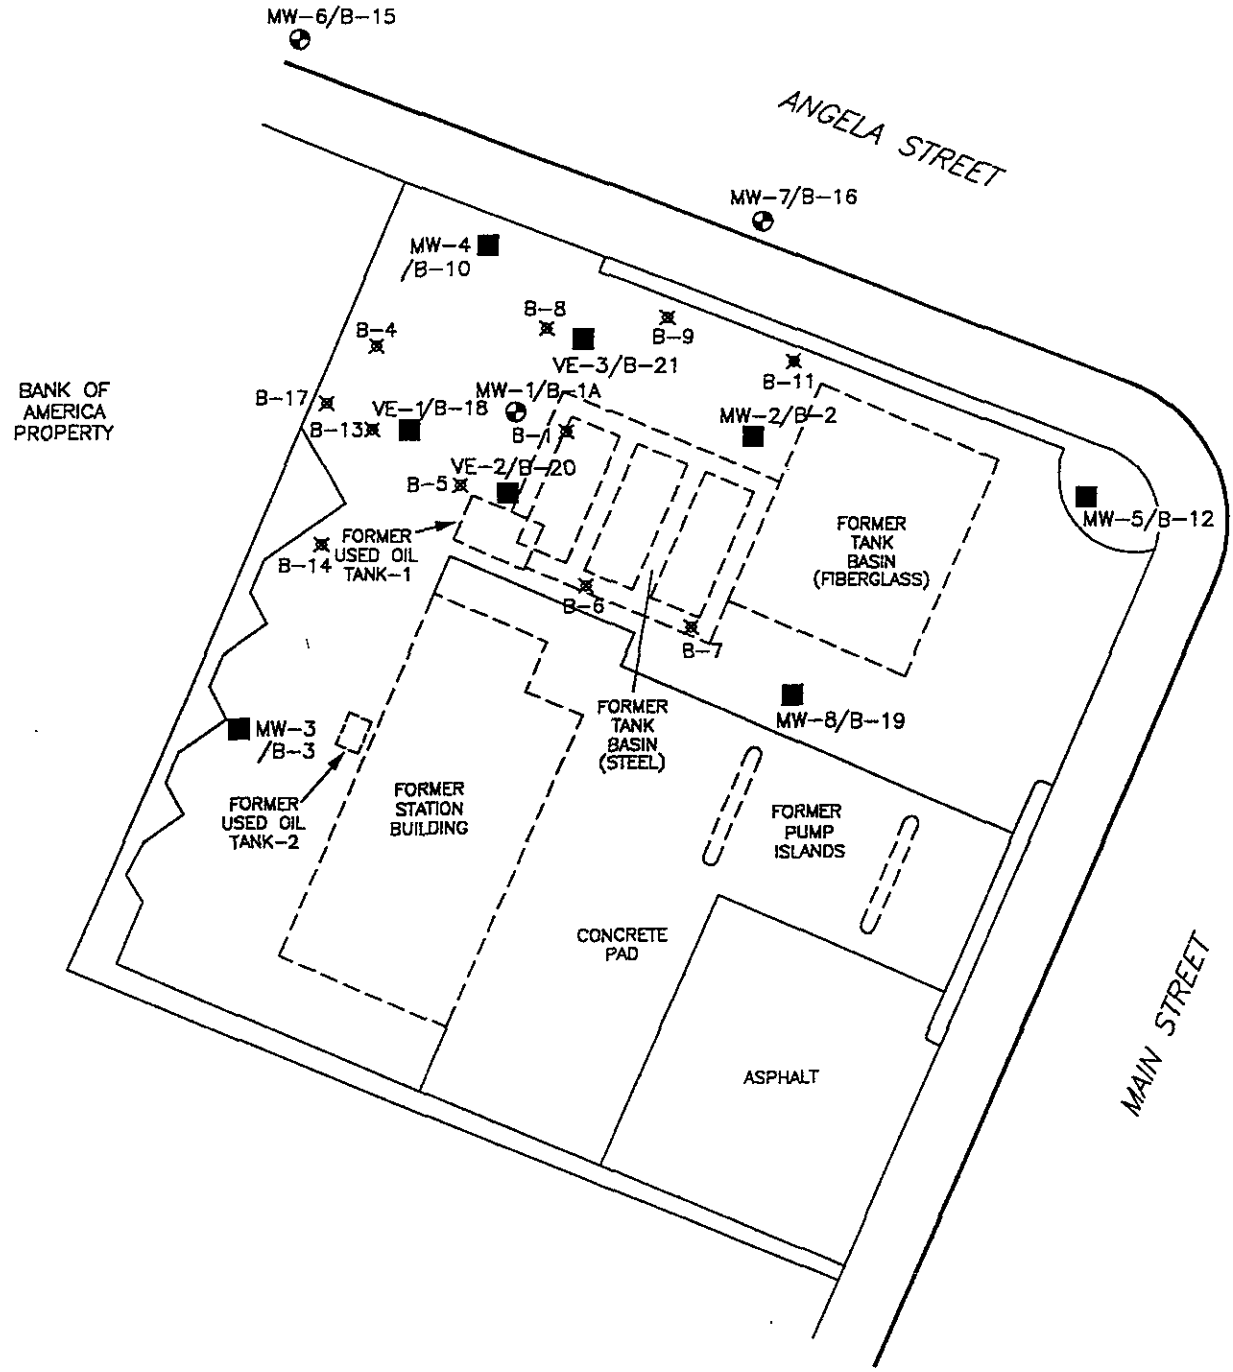

North

0 30 FT

SCALE

LEGEND:

⊙ VE-1	VAPOR EXTRACTION WELL LOCATION
⊕ MW-1	MONITORING WELL LOCATION
■ MW-2	DESTROYED MONITORING WELL LOCATION
■ VE-1	DESTROYED VAPOR EXTRACTION WELL LOCATION
⊠ B-1	SOIL BORING LOCATION

FIGURE 2
SITE MAP
EXXON STATION NO. 7-7003
349 MAIN STREET
PLEASANTON, CA.

PROJECT NO. D094-838	DRAWN BY M.L. 8/6/98
FILE NO. 94-838-1	PREPARED BY BIH
REVISION NO. 8	REVIEWED BY JRB 8/20/98

Delta Environmental Consultants, Inc.

ENCLOSURE A

Field Methods and Procedures

FIELD METHODS AND PROCEDURES

1.0 GROUND WATER AND LIQUID-PHASE PETROLEUM HYDROCARBON DEPTH ASSESSMENT

A water/petroleum interface probe was used to assess the thickness of liquid-phase petroleum hydrocarbons (LPH), if present, and a water level indicator was used to assess ground water depth in monitoring wells that do not contain LPH. Depth to ground water was measured from the top of each monitoring well casing. The tip of the water level indicator was subjectively analyzed for LPH sheen. All measurements and physical observations were then recorded in the field.

2.0 SUBJECTIVE ANALYSIS OF GROUND WATER

Prior to purging, a water sample was collected from the monitoring well for subjective assessment. The sample was retrieved by gently lowering a clean, disposable bailer to approximately one-half the bailer length past the air/liquid interface. The bailer was then retrieved and the sample contained within the bailer was examined for LPH and the appearance of a petroleum sheen.

3.0 MONITORING WELL PURGING AND SAMPLING

Monitoring wells were purged using a submersible pump or bailer until pH, temperature, and conductivity of the purge water had stabilized and a minimum of three to four well volumes of water had been removed. After purging, ground water levels were allowed to stabilize. A ground water sample was then removed from each of the wells using a disposable bailer. If the well was purged dry, it was allowed to sufficiently recharge and a sample was collected. Samples were collected in air-tight vials, appropriately labeled, and stored on ice from the time of collection through the time of delivery to the laboratory. A chain-of-custody form was completed to document possession of the samples. Ground water samples were transported to the laboratory and analyzed within the EPA-specified holding times for the requested analyses. Purge water will be collected from the storage barrels in a vacuum truck and transported to an appropriate facility for treatment and/or disposal.

ENCLOSURE B

Ground Water Laboratory Analytical Report

Sequoia Analytical

680 Chesapeake Drive, Redwood City, CA 94063, (650) 364-9600, FAX (650) 364-9233
404 N. Wiget Lane, Walnut Creek, CA 94598, (925) 988-9600, FAX (925) 988-9673
819 Striker Avenue, Suite 8, Sacramento, CA 95834, (916) 921-9600, FAX (916) 921-0100
1455 McDowell Blvd. North, Ste. D, Petaluma, CA 94954, (707) 792-1865, FAX (707) 792-0342

Delta Environmental	Client Proj. ID: Exxon 7-7003, D094-838	Sampled: 09/11/98
3164 Gold Camp Drive, #200	Sample Descript: MW-6	Received: 09/14/98
Rancho Cordova, CA 95670	Matrix: LIQUID	
	Analysis Method: 8015Mod/8020	Analyzed: 09/22/98
Attention: Jim Brownell	Lab Number: 9809915-01	Reported: 09/24/98

QC Batch Number: GC092298BTEX02A
Instrument ID: GCHP02

Total Purgeable Petroleum Hydrocarbons (TPPH) with BTEX and MTBE

Analyte	Detection Limit ug/L	Sample Results ug/L
TPPH as Gas	50	N.D.
Methyl t-Butyl Ether	2.5	N.D.
Benzene	0.50	N.D.
Toluene	0.50	N.D.
Ethyl Benzene	0.50	N.D.
Xylenes (Total)	0.50	N.D.
Chromatogram Pattern:		

Surrogates	Control Limits %		% Recovery
Trifluorotoluene	70	130	90

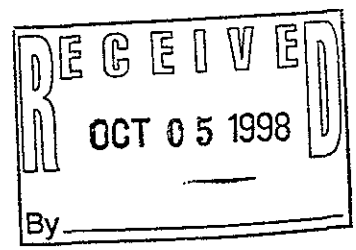

Analytes reported as N.D. were not present above the stated limit of detection.

SEQUOIA ANALYTICAL - ELAP #1210

Mei Mei Shin
Project Manager

Sequoia Analytical

680 Chesapeake Drive, Redwood City, CA 94063, (650) 364-9600, FAX (650) 364-9233
404 N. Wiget Lane, Walnut Creek, CA 94598, (925) 988-9600, FAX (925) 988-9673
819 Striker Avenue, Suite 8, Sacramento, CA 95834, (916) 921-9600, FAX (916) 921-0100
1455 McDowell Blvd. North, Ste. D, Petaluma, CA 94954, (707) 792-1865, FAX (707) 792-0342

Delta Environmental	Client Proj. ID: Exxon 7-7003, D094-838	Sampled: 09/11/98
3164 Gold Camp Drive, #200	Sample Descript: MW-7	Received: 09/14/98
Rancho Cordova, CA 95670	Matrix: LIQUID	
	Analysis Method: 8015Mod/8020	Analyzed: 09/22/98
Attention: Jim Brownell	Lab Number: 9809915-02	Reported: 09/24/98

QC Batch Number: GC092298BTEX02A
Instrument ID: GCHP02

Total Purgeable Petroleum Hydrocarbons (TPPH) with BTEX and MTBE

Analyte	Detection Limit ug/L	Sample Results ug/L
TPPH as Gas	50	N.D.
Methyl t-Butyl Ether	2.5	N.D.
Benzene	0.50	N.D.
Toluene	0.50	N.D.
Ethyl Benzene	0.50	N.D.
Xylenes (Total)	0.50	N.D.
Chromatogram Pattern:		

Surrogates	Control Limits %		% Recovery
Trifluorotoluene	70	130	80

Analytes reported as N.D. were not present above the stated limit of detection.

SEQUOIA ANALYTICAL - ELAP #1210

Mei Mei Shin
Project Manager

Sequoia Analytical

680 Chesapeake Drive, Redwood City, CA 94063, (650) 364-9600, FAX (650) 364-9233
404 N. Wiget Lane, Walnut Creek, CA 94598, (925) 988-9600, FAX (925) 988-9673
819 Striker Avenue, Suite 8, Sacramento, CA 95834, (916) 921-9600, FAX (916) 921-0100
1455 McDowell Blvd. North, Ste. D, Petaluma, CA 94954, (707) 792-1865, FAX (707) 792-0342

DELTA ENVIRONMENTAL
3164 Gold Camp Drive # 200
Rancho Cordova, CA 95670
Attention: Jim Brownell

Client Project ID: EXXON 7-7003, D094-838

QC Sample Group: 9809915

Reported: Oct 1, 1998

QUALITY CONTROL DATA REPORT

Matrix:	Liquid
Method:	EPA 8015
Analyst:	GR/DB
ANALYTE	Gasoline

QC Batch #: GC092298BTEX02A

Sample No.:	GW9809641-10
Date Prepared:	9/22/98
Date Analyzed:	9/22/98
Instrument I.D.#:	GCHP02
Sample Conc., ug/L:	N.D.
Conc. Spiked, ug/L:	250
Matrix Spike, ug/L:	280
% Recovery:	110
Matrix Spike Duplicate, ug/L:	270
% Recovery:	109
Relative % Difference:	0.91
RPD Control Limits:	0-25

LCS Batch#: GWLCS092298A

Date Prepared:	9/22/98
Date Analyzed:	9/22/98
Instrument I.D.#:	GCHP02
Conc. Spiked, ug/L:	250
LCS Recovery, ug/L:	270
LCS % Recovery:	106

Percent Recovery Control Limits:

MS/MSD	60-140
LCS	70-130

Quality Assurance Statement: All standard operating procedures and quality control requirements have been met.

SEQUOIA ANALYTICAL

Mei Mei Shin
Project Manager

Please Note:
The LCS is a control sample of known, interferent free matrix that is analyzed using the same reagents, preparation, and analytical methods employed for the samples. The matrix spike is an aliquot of sample fortified with known quantities of specific compounds and subjected to the entire analytical procedure. If the recovery of analytes from the matrix spike does not fall within specified control limits due to matrix interference, the LCS recovery is to be used to validate the batch.

Sequoia Analytical

680 Chesapeake Drive, Redwood City, CA 94063, (650) 364-9600, FAX (650) 364-9233
404 N. Wiget Lane, Walnut Creek, CA 94598, (925) 988-9600, FAX (925) 988-9673
819 Striker Avenue, Suite 8, Sacramento, CA 95834, (916) 921-9600, FAX (916) 921-0100
1455 McDowell Blvd. North, Ste. D, Petaluma, CA 94954, (707) 792-1865, FAX (707) 792-0342

DELTA ENVIRONMENTAL
3164 Gold Camp Drive # 200
Rancho Cordova, CA 95670
Attention: Jim Brownell

Client Project ID: EXXON 7-7003, D094-838

QC Sample Group: 9809915

Reported: Oct 1, 1998

QUALITY CONTROL DATA REPORT

Matrix:	Liquid
Method:	EPA 8015A
Analyst:	A. PORTER
ANALYTE	Diesel

QC Batch #: GC0921980HBPEXY

Sample No.:	9809938-2
Date Prepared:	9/21/98
Date Analyzed:	9/24/98
Instrument I.D.#:	GCHP5A
Sample Conc., ug/L:	500
Conc. Spiked, ug/L:	1000
Matrix Spike, ug/L:	1100
% Recovery:	60
Matrix Spike Duplicate, ug/L:	510
% Recovery:	1.0
Relative % Difference:	193
RPD Control Limits:	0-50

LCS Batch#: BLK092198YS

Date Prepared:	9/21/98
Date Analyzed:	9/24/98
Instrument I.D.#:	GCHP5A
Conc. Spiked, ug/L:	1000
Recovery, ug/L:	760
LCS % Recovery:	76

Percent Recovery Control Limits:

MS/MSD	50-150
LCS	60-140

Quality Assurance Statement: All standard operating procedures and quality control requirements have been met.

Please Note:
The LCS is a control sample of known, interferent free matrix that is analyzed using the same reagents, preparation, and analytical methods employed for the samples. The matrix spike is an aliquot of sample fortified with known quantities of specific compounds and subjected to the entire analytical procedure. If the recovery of analytes from the matrix spike does not fall within specified control limits due to matrix interference, the LCS recovery is to be used to validate the batch.

SEQUOIA ANALYTICAL

Mei Mei Shin
Project Manager

Sequoia Analytical

680 Chesapeake Drive, Redwood City, CA 94063, (650) 364-9600, FAX (650) 364-9233
404 N. Wiget Lane, Walnut Creek, CA 94598, (925) 988-9600, FAX (925) 988-9673
819 Striker Avenue, Suite 8, Sacramento, CA 95834, (916) 921-9600, FAX (916) 921-0100
1455 McDowell Blvd. North, Ste. D, Petaluma, CA 94954, (707) 792-1865, FAX (707) 792-0342

Delta Environmental	Client Proj. ID: Exxon 7-7003, D094-838	Received: 09/14/98
3164 Gold Camp Drive, #200		
Rancho Cordova, CA 95670	Lab Proj. ID: 9809915	Reported: 09/24/98
Attention: Jim Brownell		

LABORATORY NARRATIVE

In order to properly interpret this report, it must be reproduced in its entirety. This report contains a total of 6 pages including the laboratory narrative, sample results, quality control, and related documents as required (cover page, COC, raw data, etc.).

SEQUOIA ANALYTICAL

Mei Mei Shin
Project Manager

Sequoia Analytical
680 Chesapeake Dr.
Redwood City, CA 94063
(415) 364-9600 • FAX (415) 364-9233

EXXON COMPANY, U.S.A.

9809915

P.O. Box 2180, Houston, TX 77002-7426

CHAIN OF CUSTODY

Consultant's Name: Delta Environmental		Page 1 of 1
Address: 3164 Gold Camp DR Rancho Cordova		**Site Location:** Pleasanton
Project #:	**Consultant Project #:** D094-335	**Consultant Work Release #:** 194325246
Project Contact: Jim Brownell	**Phone #:** 916-638-2055	**Laboratory Work Release #:**
EXXON Contact: Mark	**Phone #:**	**EXXON RAS #:** 7-7003
Sampled by (print): Chris Hill / Matt Morgan	**Sampler's Signature:**	
Shipment Method:	**Air Bill #:**	

TAT: ☐ 24 hr ☐ 48 hr ☐ 72 hr ☐ 96 hr ☒ Standard (10 day)

	Sample Description	Collection Date	Collection Time	Matrix Soil/Water/Air	Prsv	# of Cont.	Sequoia's Sample #	ANALYSIS REQUIRED: TPH/Gas BTEX/ 8015/ 8020	TPH/ Diesel EPA 8015	TRPH S.M. 5520	8020 MTBE		Temperature: ON ICE Inbound Seal: Yes No Outbound Seal: Yes No
01	MW 6	9-11-98	0637	Water	HCl	6		X			X		
02	MW 7	9-11-98	0708	"	"	6		X			X		

RELINQUISHED BY / AFFILIATION	Date	Time	ACCEPTED / AFFILIATION	Date	Time	Additional Comments
Chris Hill / Delta	9/14/98	1150	John Yowell / Sequoia	9/14/98	1150	
John Yowell / Sequoia	9/14/98	1220	Sadi Hosa / Sequoia	9/14/98	1220	
Sadi Hosa / Sequoia			at CDC	9-15	0750	

Pink - Client
Yellow - Sequoia
White - Sequoia